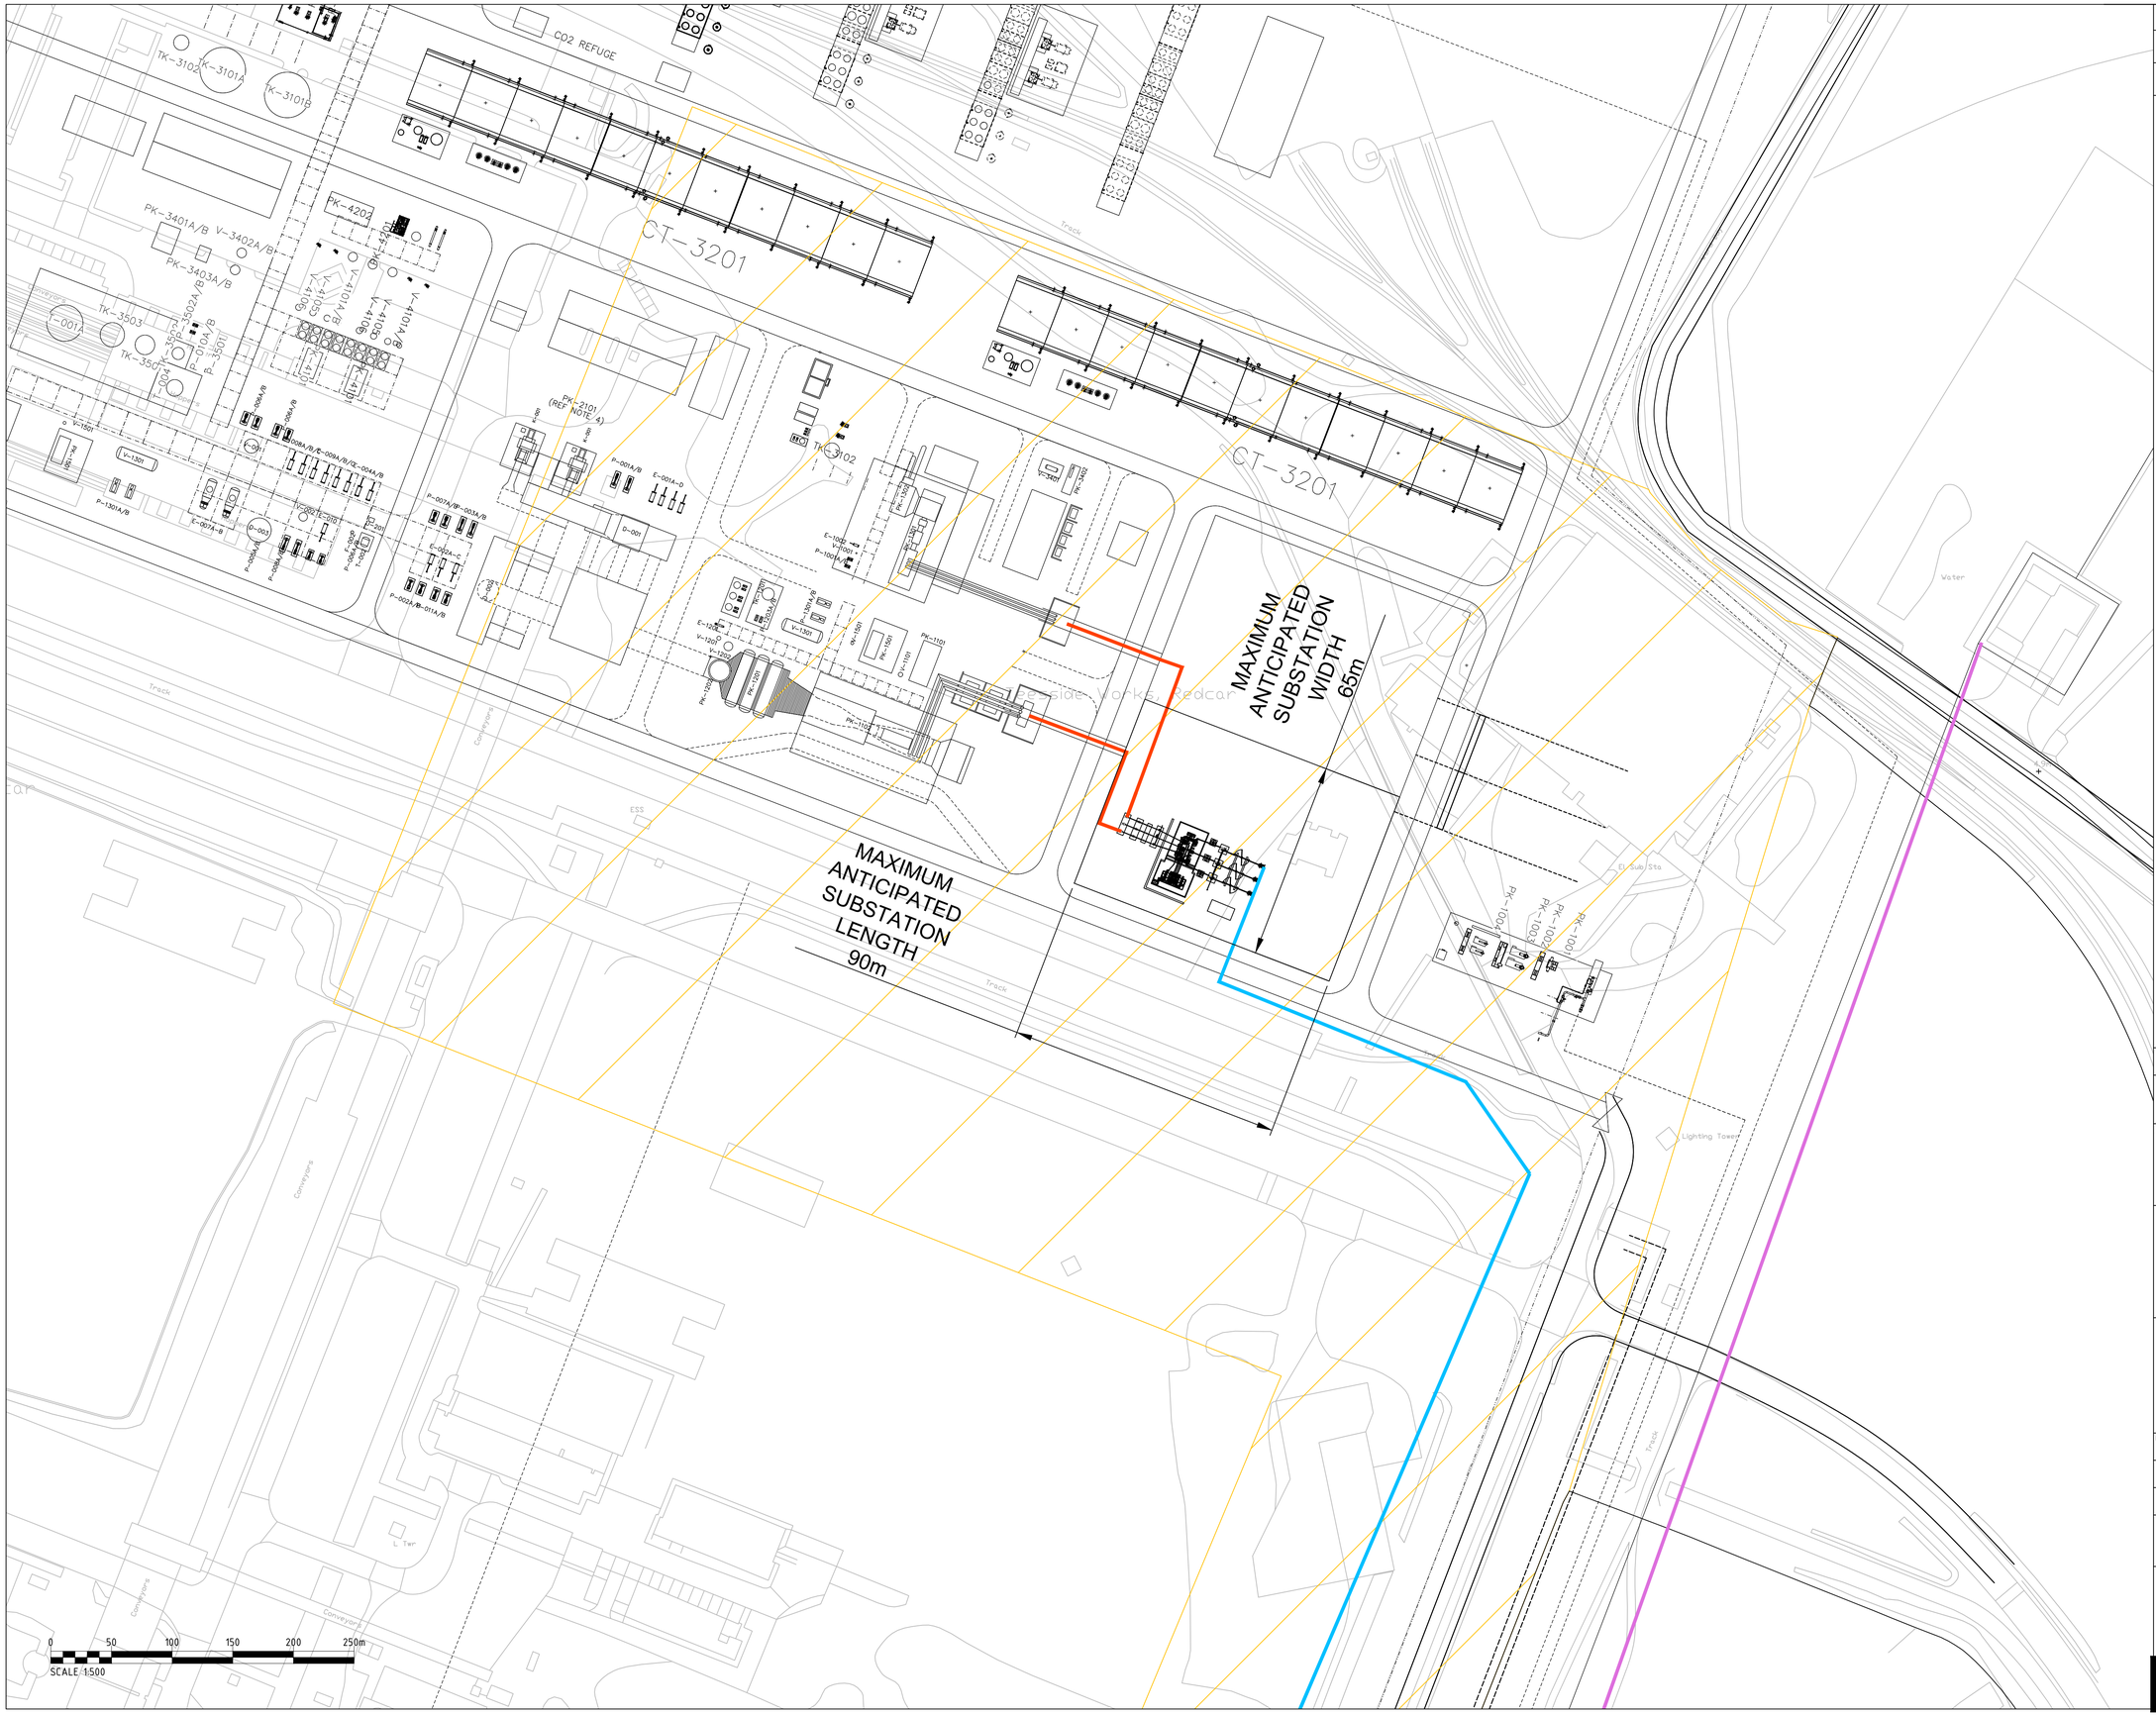

SAFETY, HEALTH AND ENVIRONMENTAL INFORMATION BOX

IT IS ASSUMED THAT ALL WORKS ON THIS DRAWING WILL BE CARRIED OUT BY A COMPETENT CONTRACTOR WORKING, WHEREAPPROPRIATE, TO AN APPROPRIATE METHOD STATEMENT

THIS DRAWING TO BE USED ONLY FOR THE PURPOSE OF ISSUE THAT IT WAS ISSUED FOR AND IS SUBJECT TO AMENDMENT

NOTES

KEY

- SITE BOUNDARY
- WORK NUMBER 3A ELECTRICAL CONNECTION WORKS
- INDICATIVE ELECTRICAL CONNECTION ROUTE - OPTION 1A & 1B
- CATS PIPELINE
- GT & ST ELECTRICAL CONNECTIONS

Revision Details	By / Check	Date	Suffix

Purpose of issue

FOR INFORMATION

Applicant

NZT POWER LTD AND NZN STORAGE LTD

Project Title

Net Zero Teesside

Drawing Title

DCO Reference Number - 4.8

INDICATIVE ELECTRICAL CONNECTION PLANS

Sheet 4 of 7 - Low Carbon Electricity Generating Station Substation - Layout View

Designed	Drawn	Checked	Approved	Date
	SF			

AECOM Internal Project No.	Suitability	Project Manager
60559231	N/A	
Scale @ A1: AS SHOWN	Zone / Mileage: N/A	

THIS DOCUMENT HAS BEEN PREPARED PURSUANT TO AND SUBJECT TO THE TERMS OF URS' APPOINTMENT BY ITS CLIENT. URS ACCEPTS NO LIABILITY FOR ANY USE OF THIS DOCUMENT OTHER THAN BY ITS ORIGINAL CLIENT OR FOLLOWING URS' EXPRESS AGREEMENT TO SUCH USE, AND ONLY FOR THE PURPOSES FOR WHICH IT WAS PREPARED AND PROVIDED.

"WHILST AECOM AND URS HAVE BECOME ONE COMPANY, CONTRACTING ENTITIES (ALL OF WHICH ARE NOW WHOLLY OWNED BY AECOM) AND LINES OF COMMUNICATION CURRENTLY REMAIN THE SAME UNLESS SPECIFICALLY AGREED OR COMMUNICATED OTHERWISE".

AECOM Infrastructure & Environment UK Limited
The Colmore Building
20 Colmore Circus
Queensway, Birmingham
Tel: 0121 710 1100
www.aecom.com

AECOM

Drawing Number	Rev
60559231-PE-DRG-051	0