Project Management Initials: RL Designer: LC Checked: IC Approved: RL

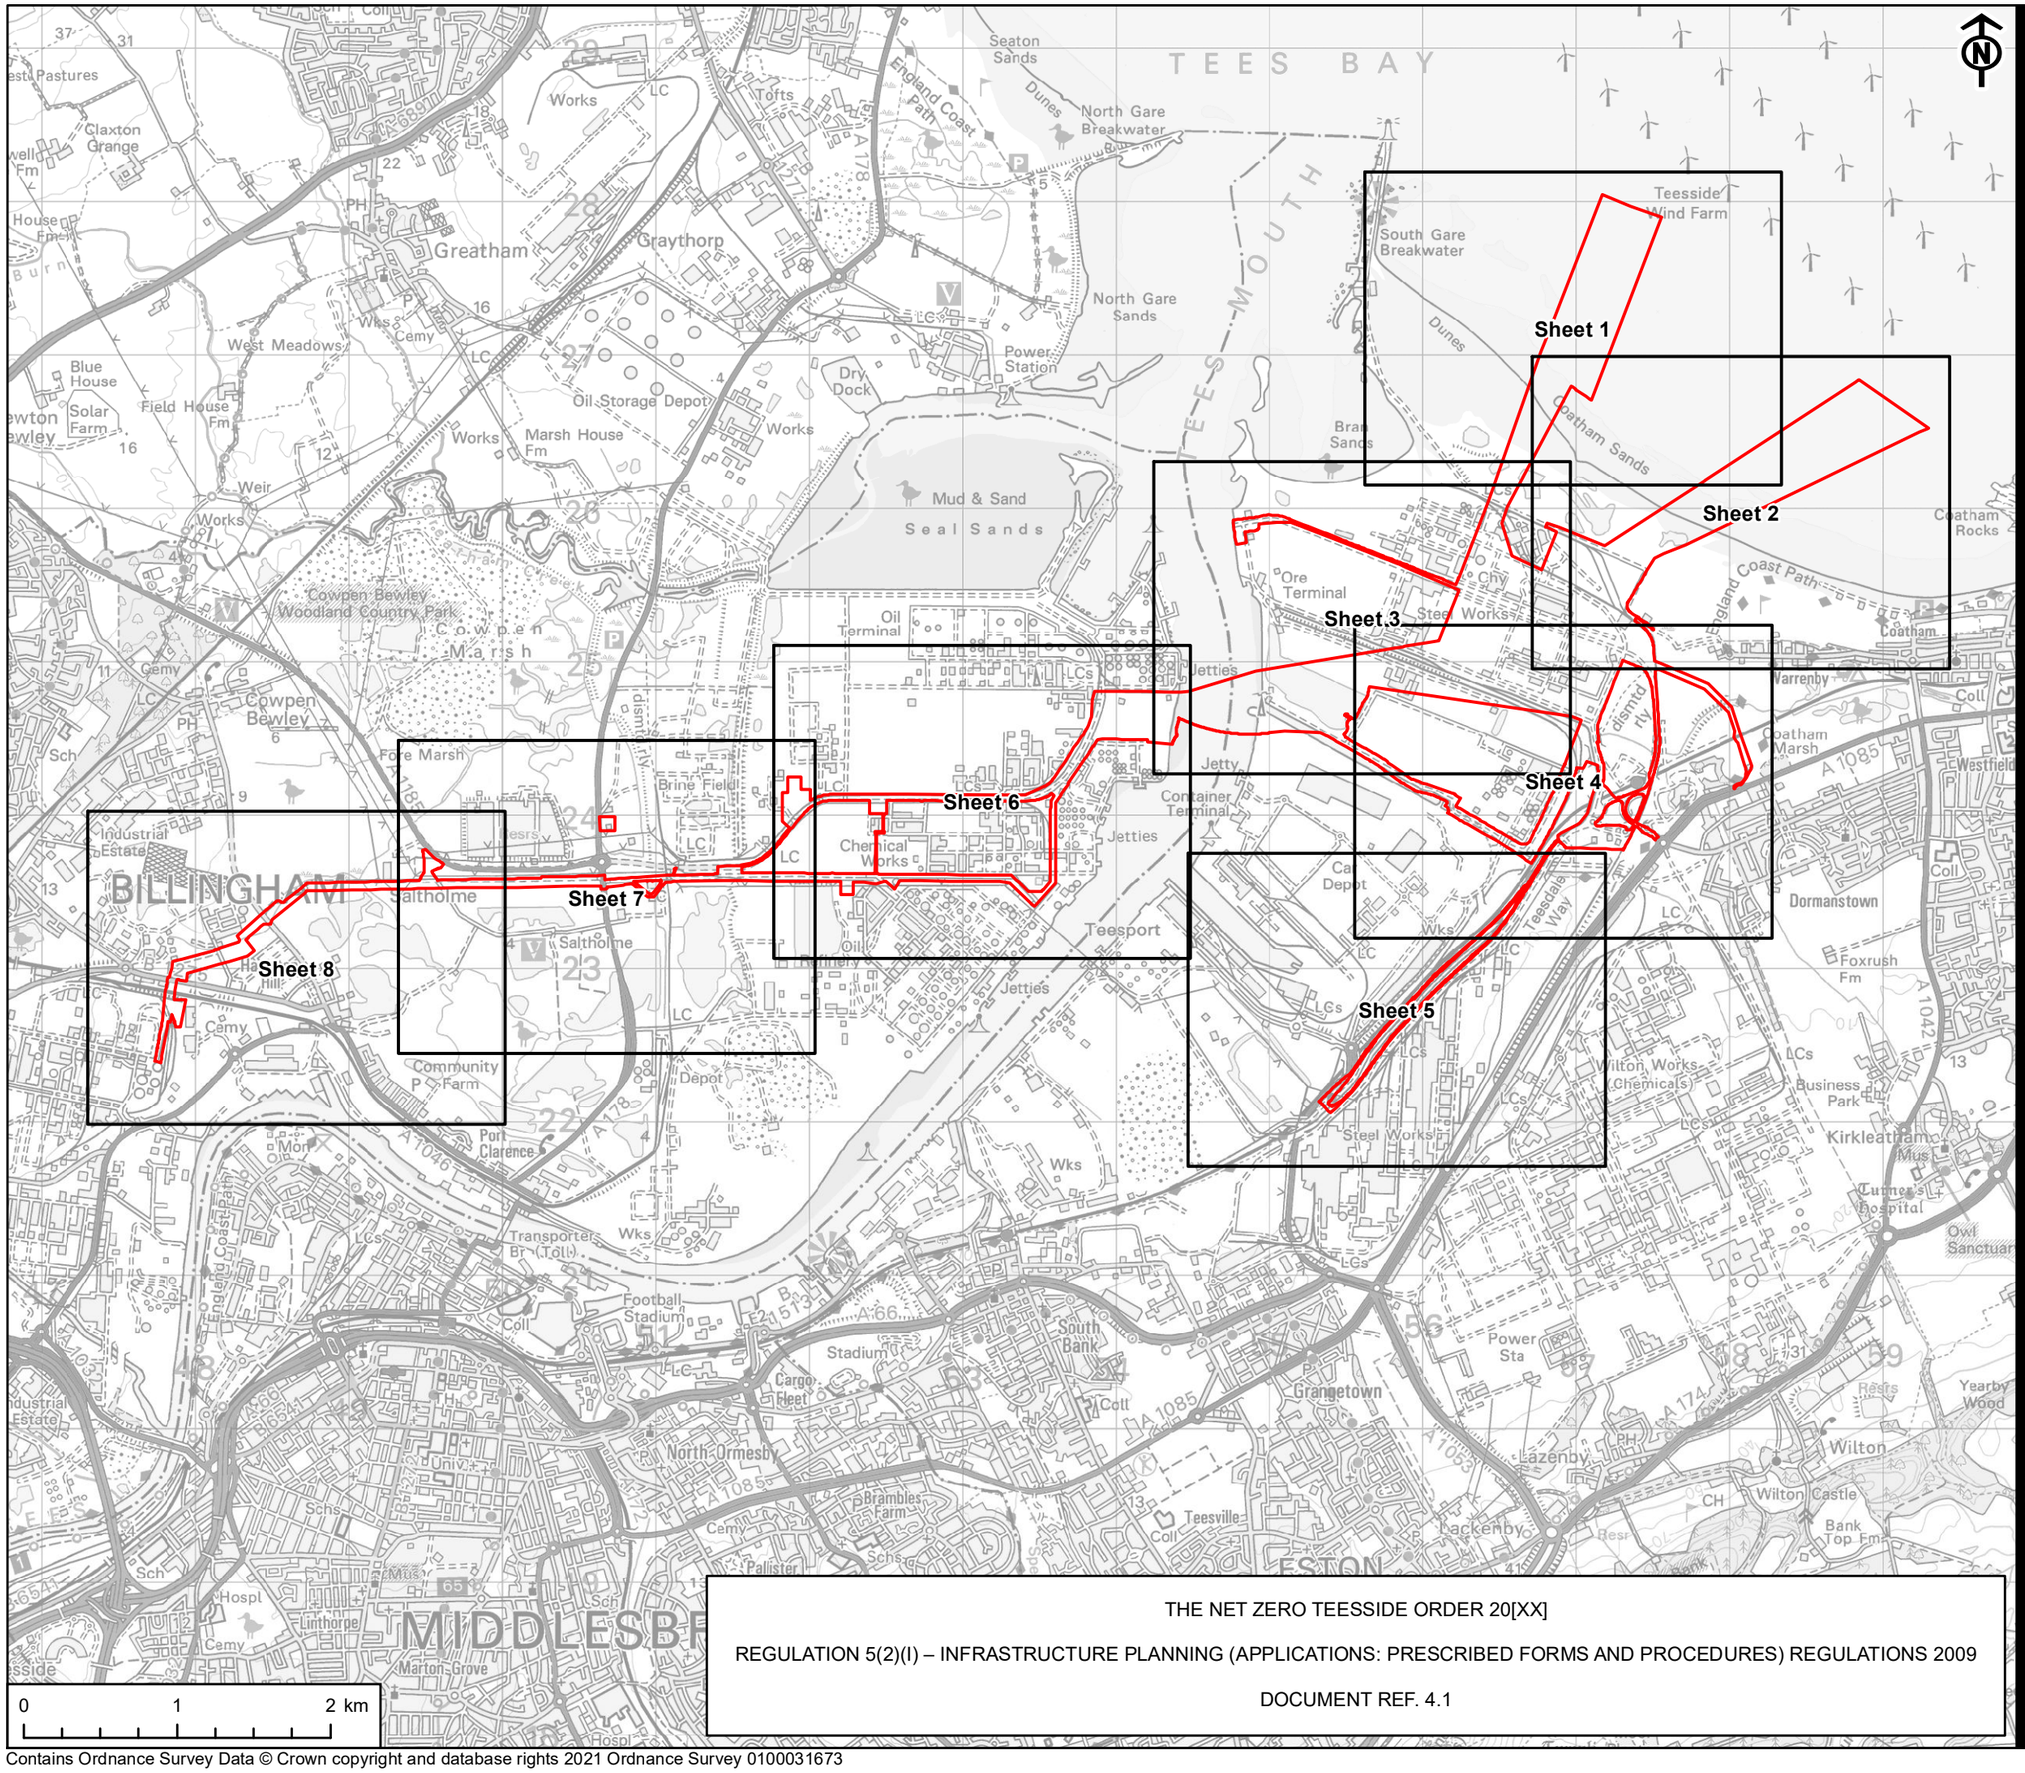

Scale @ A3 1:40,000

Contains Ordnance Survey Data © Crown copyright and database rights 2021 Ordnance Survey 0100031673

THE NET ZERO TEESSIDE ORDER 20[XX]

REGULATION 5(2)(I) – INFRASTRUCTURE PLANNING (APPLICATIONS: PRESCRIBED FORMS AND PROCEDURES) REGULATIONS 2009

DOCUMENT REF. 4.1

This drawing has been produced for the use of AECOMs client. It may not be used, modified or relied upon by third parties, except as agreed by AECOM or as required by law. AECOM accepts no responsibility, and denies any liability whatsoever, to any party that uses or relies upon this drawing without AECOMs express written consent.
All dimensions are indicative and in metres unless otherwise noted. Do not scale this document.

AECOM

PROJECT
NET ZERO TEESSIDE PROJECT

Net Zero Teesside

APPLICANTS
NZT POWER LTD. AND NZNS STORAGE LTD.

KEY
- Order Limits (Site Boundary)
- Detailed Sheet Number

TITLE
SITE LOCATION PLAN
DOCUMENT REF. 4.1
KEY PLAN

REFERENCE
NZT_210513_DCO_4.1_v1

SHEET NUMBER	DATE
1 of 1	13/05/21