Project Management Initials: RL Designer: LC Checked: IC Approved: RL

AECOM

PROJECT

NET ZERO TEESSIDE PROJECT

Net Zero Teesside

APPLICANTS

NZT POWER LTD. AND NZNS STORAGE LTD.

KEY

- Order Limits (Site Boundary)
- Detailed Sheet Number

Deemed Marine Licence Area

- CO_2 Export Pipeline
- Natural Gas Connection Corridor
- CO_2 Gathering Network
- Existing Outfall (Indicative Location)
- Replacement Outfall (Indicative Location)

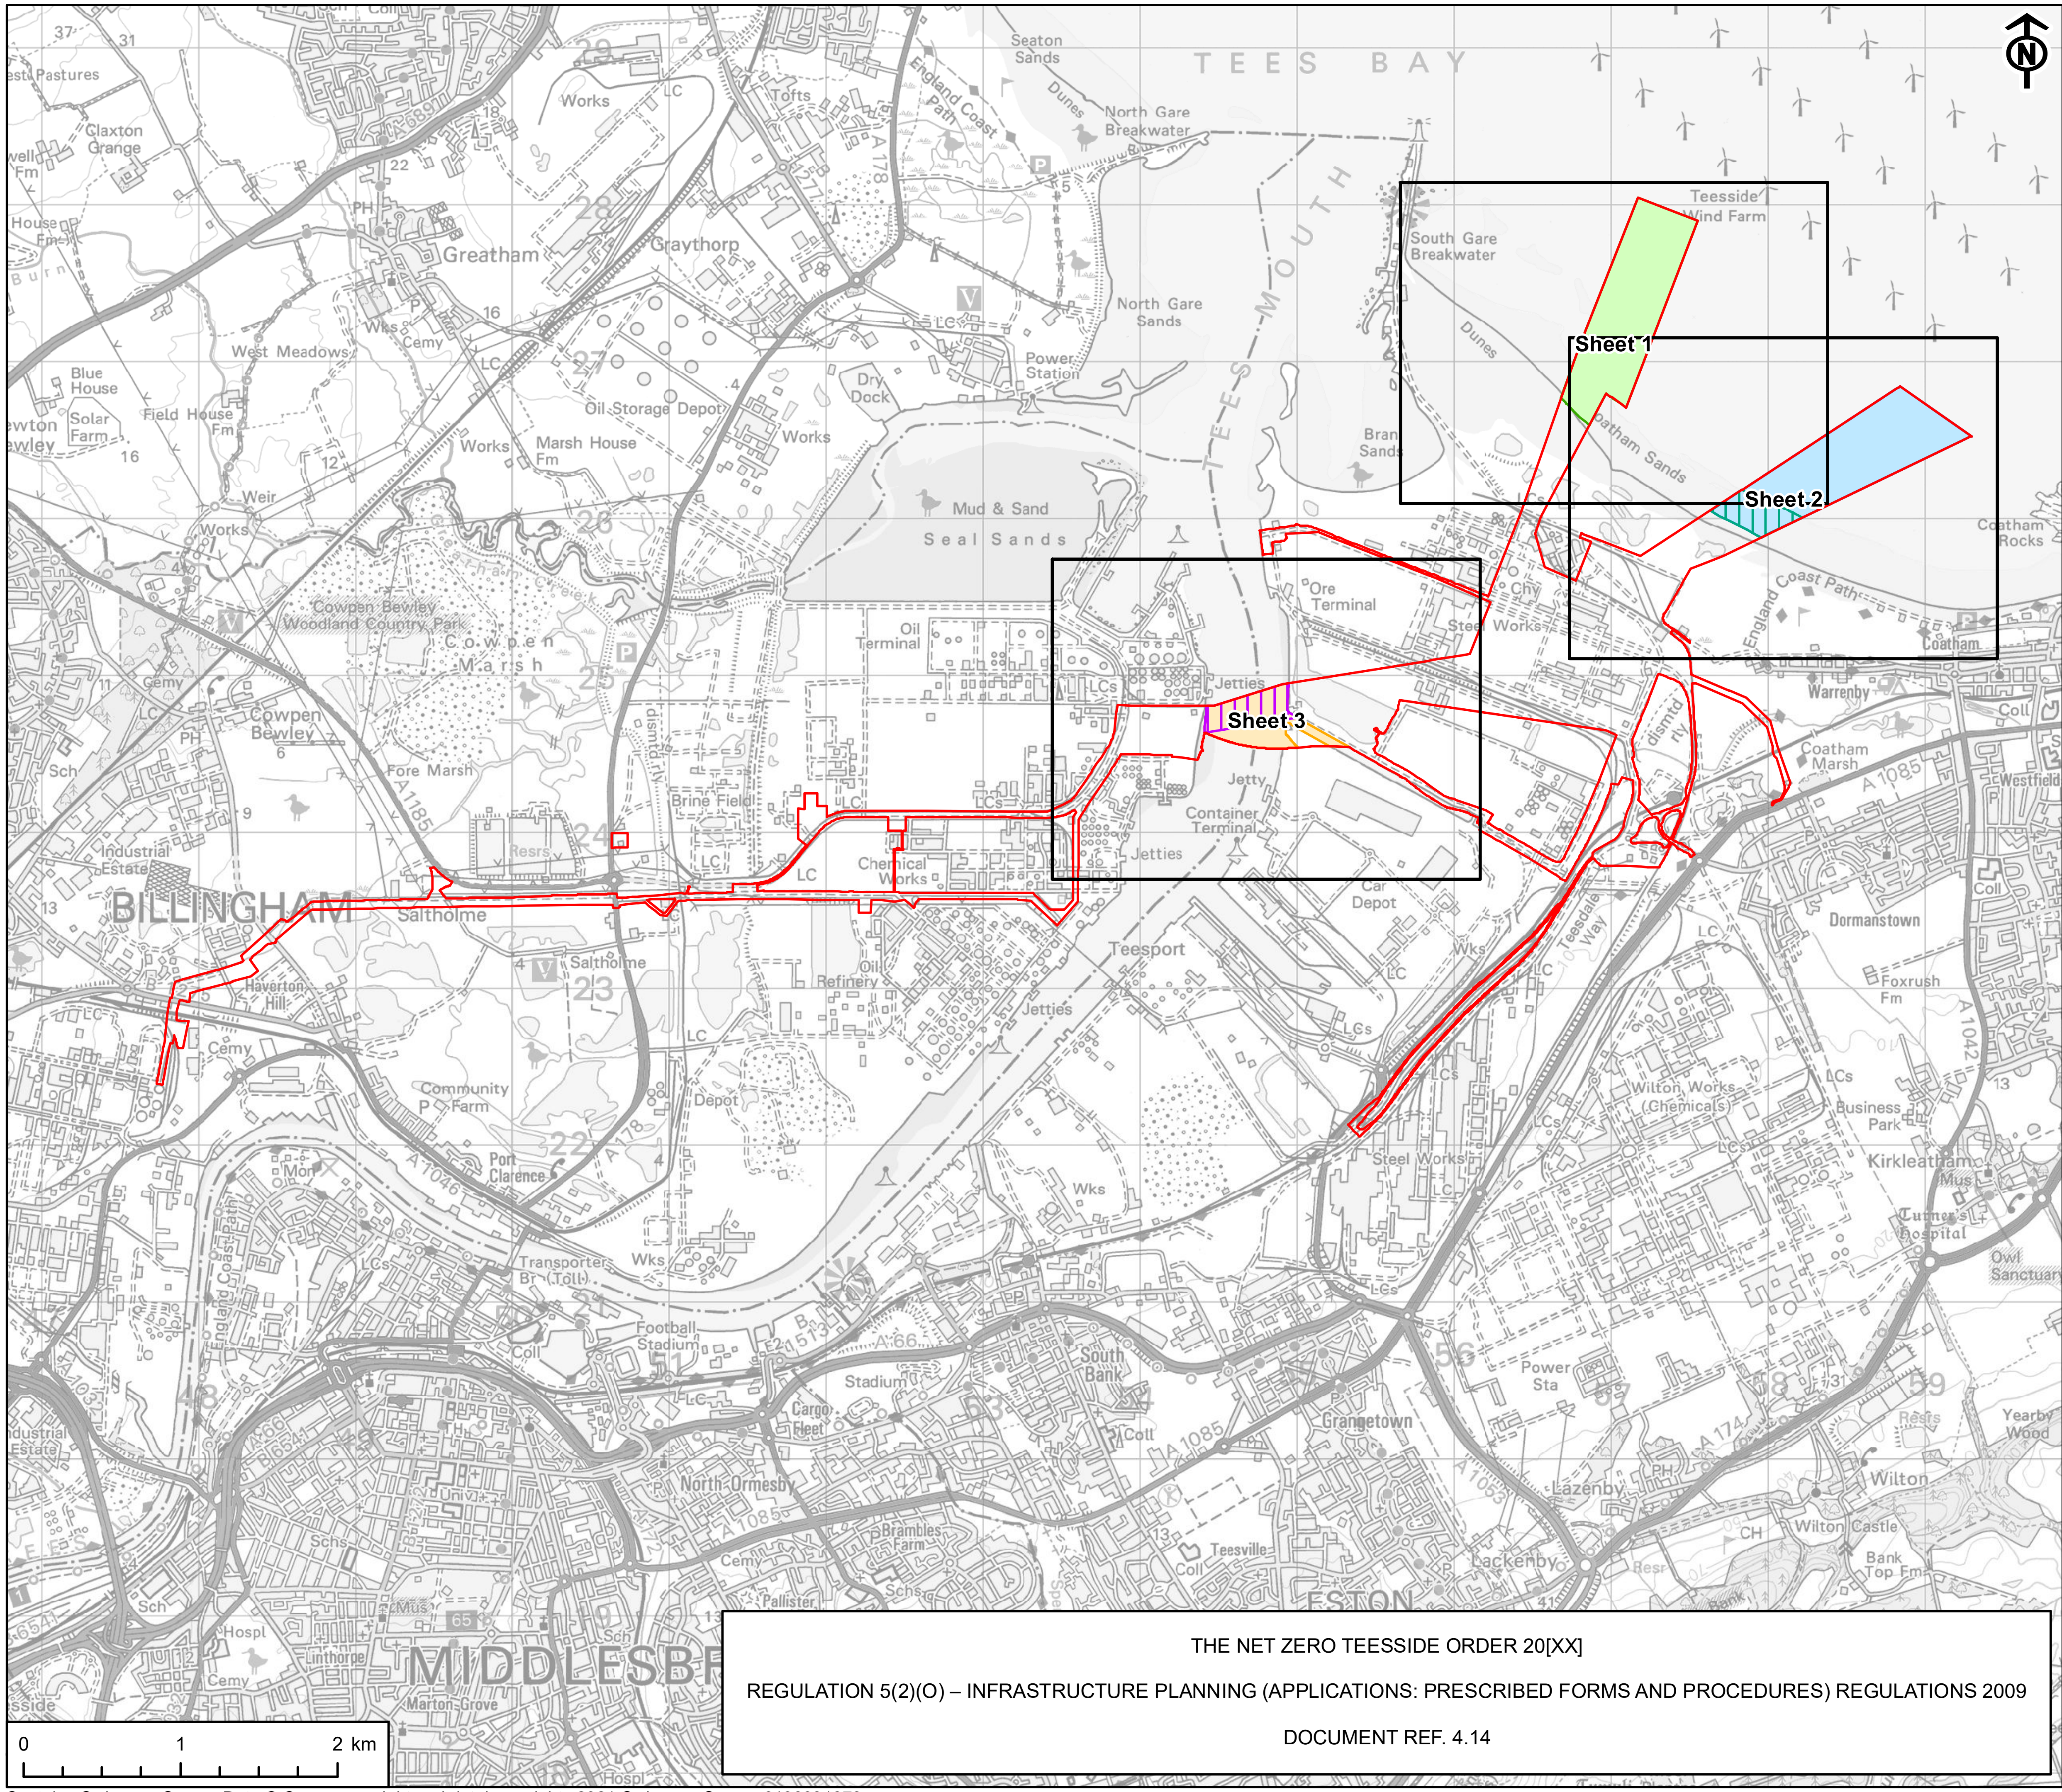

THE NET ZERO TEESSIDE ORDER 20[XX]

REGULATION 5(2)(O) – INFRASTRUCTURE PLANNING (APPLICATIONS: PRESCRIBED FORMS AND PROCEDURES) REGULATIONS 2009

DOCUMENT REF. 4.14

Scale @ A3 1:40,000

Contains Ordnance Survey Data © Crown copyright and database rights 2021 Ordnance Survey 0100031673

This drawing has been produced for the use of AECOMs client. It may not be used, modified or relied uon by third parties, except as agreed by AECOM or as required by law. AECOM accepts no responsibility, and denies any liability whatsoever, to any party that uses or relies upon this drawing without AECOMs express written consent.
All dimensions are indicative and in metres unless otherwise noted. Do not scale this document.

TITLE

DEEMED MARINE LICENCE COORDINATES PLAN. KEY PLAN
DOCUMENT REF. 4.14

REFERENCE

NZT_210507_DCO_4.14_v2

SHEET NUMBER	DATE
1 of 1	07/05/21