Project Management Initials: RL Designer: LC Checked: AR Approved: IC

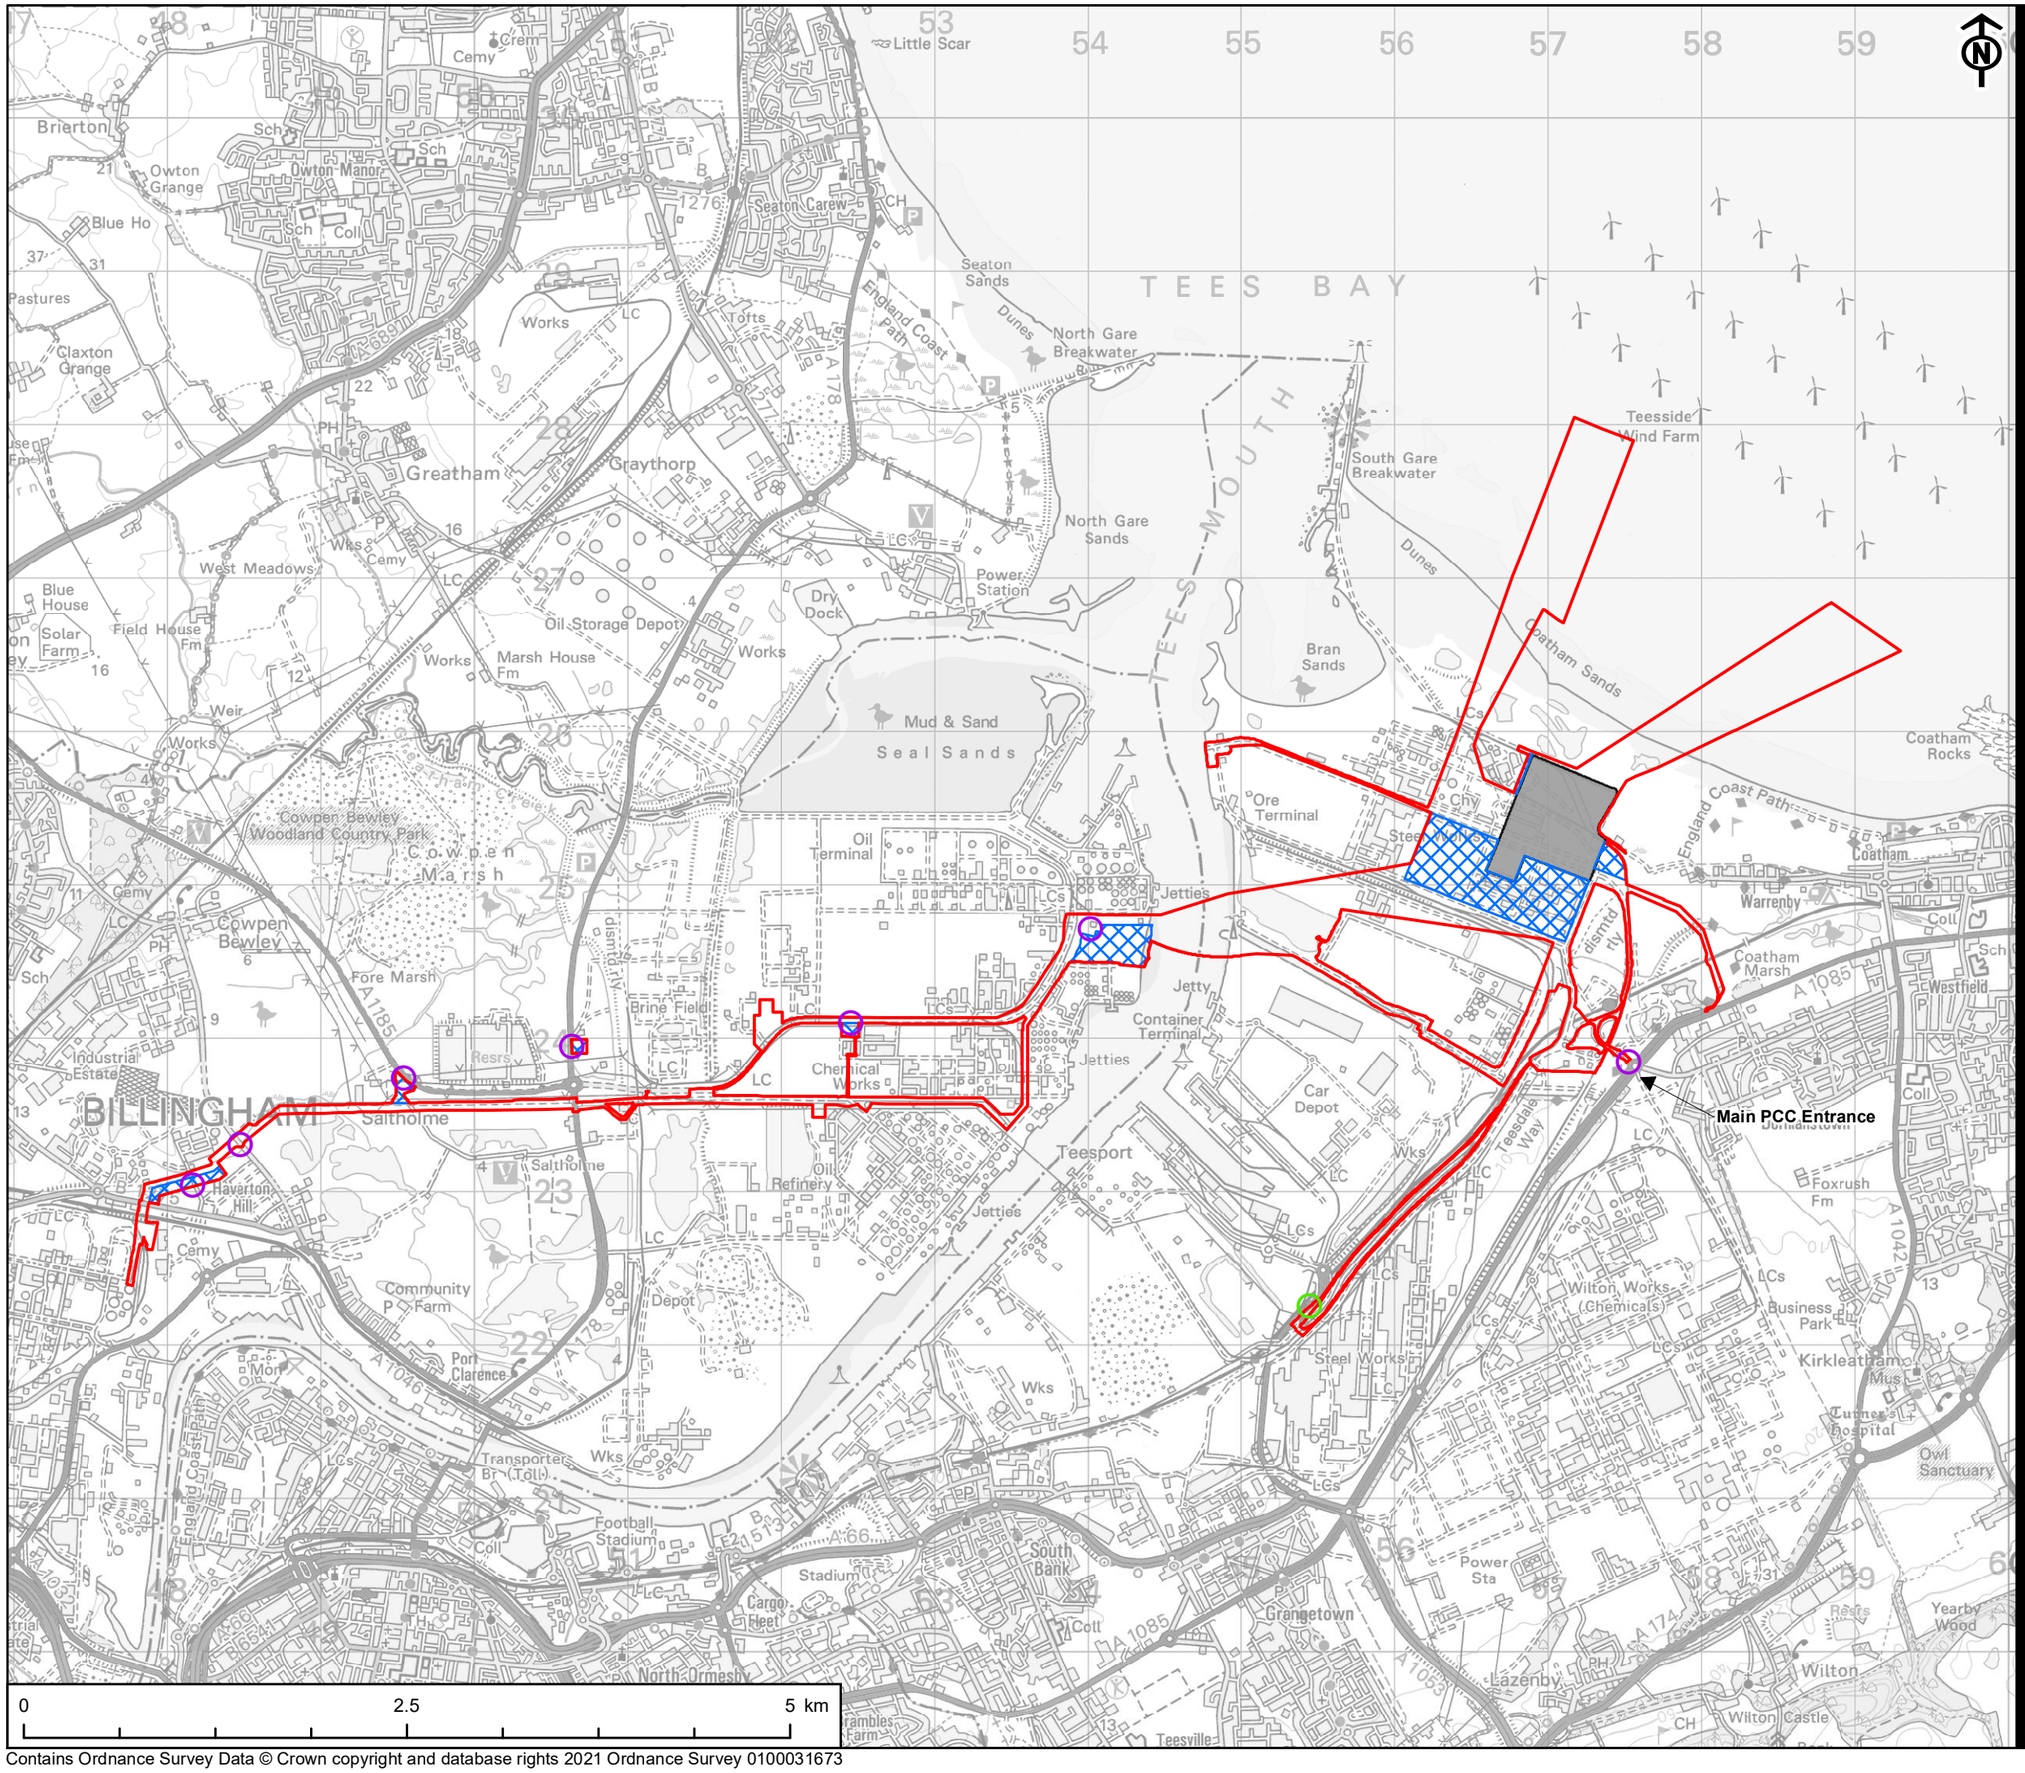

Contains Ordnance Survey Data © Crown copyright and database rights 2021 Ordnance Survey 0100031673

This drawing has been produced for the use of AECOMs client. It may not be used, modified or relied upon by third parties, except as agreed by AECOM or as required by law. AECOM accepts no responsibility, and denies any liability whatsoever, to any party that uses or relies upon this drawing without AECOMs express written consent.
All dimensions are indicative and in metres unless otherwise noted. Do not scale this document.

AECOM

PROJECT
NET ZERO TEESSIDE PROJECT

Net Zero Teesside

APPLICANTS
NZT POWER LTD. AND NZNS STORAGE LTD.

KEY
- Site Boundary
- Power, Capture and Compressor Site
- Construction Access
- HGV Access Only
- Laydown Area

TITLE
FIGURE 5-1
ACCESS AND LAYDOWN

REFERENCE
NZT_210512_ES_5-1_v2

SHEET NUMBER	DATE
1 of 1	12/05/2021