Project Management Initials: RL Designer: LC Checked: AR Approved: TJ

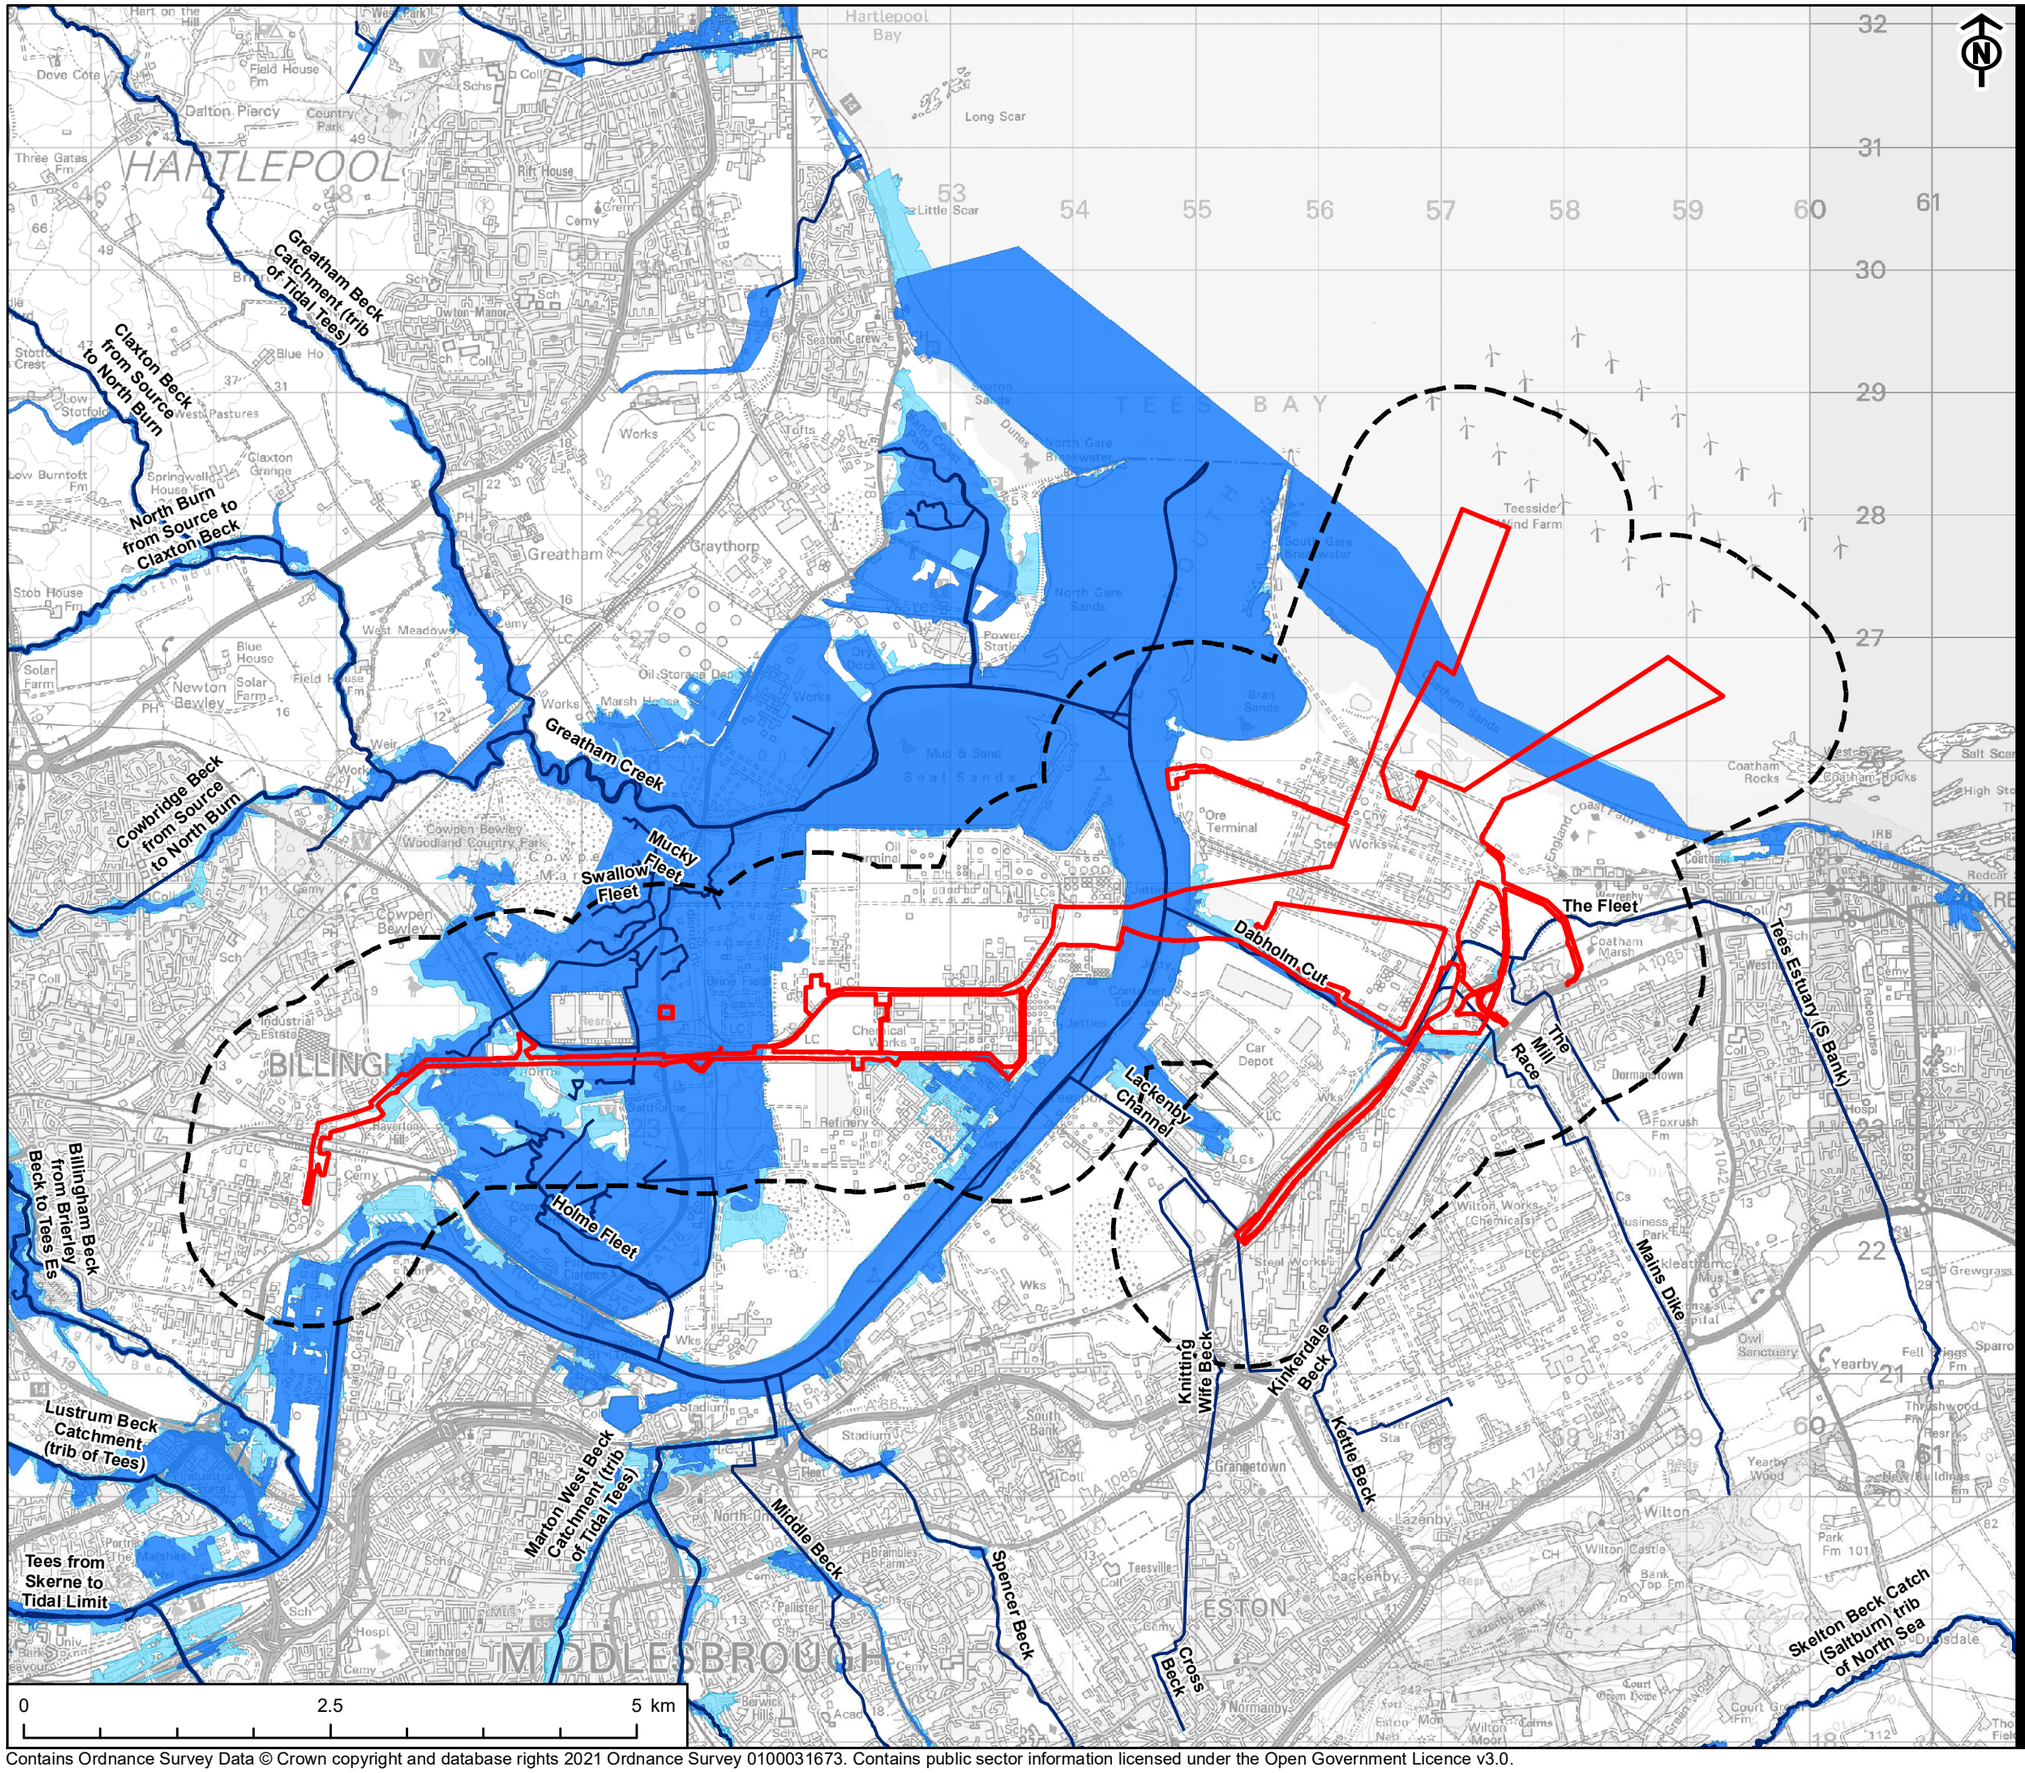

Scale @ A3 1:50,000

Contains Ordnance Survey Data © Crown copyright and database rights 2021 Ordnance Survey 0100031673. Contains public sector information licensed under the Open Government Licence v3.0.

AECOM

PROJECT
NET ZERO TEESSIDE PROJECT

Net Zero Teesside

APPLICANTS
NZT POWER LTD. AND NZNS STORAGE LTD.

KEY
- Site Boundary
- 1km Study
- Watercourse
- Flood Zone 3 (EA)
- Flood Zone 2 (EA)

This drawing has been produced for the use of AECOMs client. It may not be used, modified or relied upon by third parties, except as agreed by AECOM or as required by law. AECOM accepts no responsibility, and denies any liability whatsoever, to any party that uses or relies upon this drawing without AECOMs express written consent. All dimensions are indicative and in metres unless otherwise noted. Do not scale this document.

TITLE
FIGURE 9-4
ENVIRONMENT AGENCY FLUVIAL FLOOD ZONES

REFERENCE
NZT_210430_ES_9-4_v1

SHEET NUMBER
1 of 1

DATE
30/04/2021