Project Management Initials: RL Designer: LC Checked: AR Approved: CC

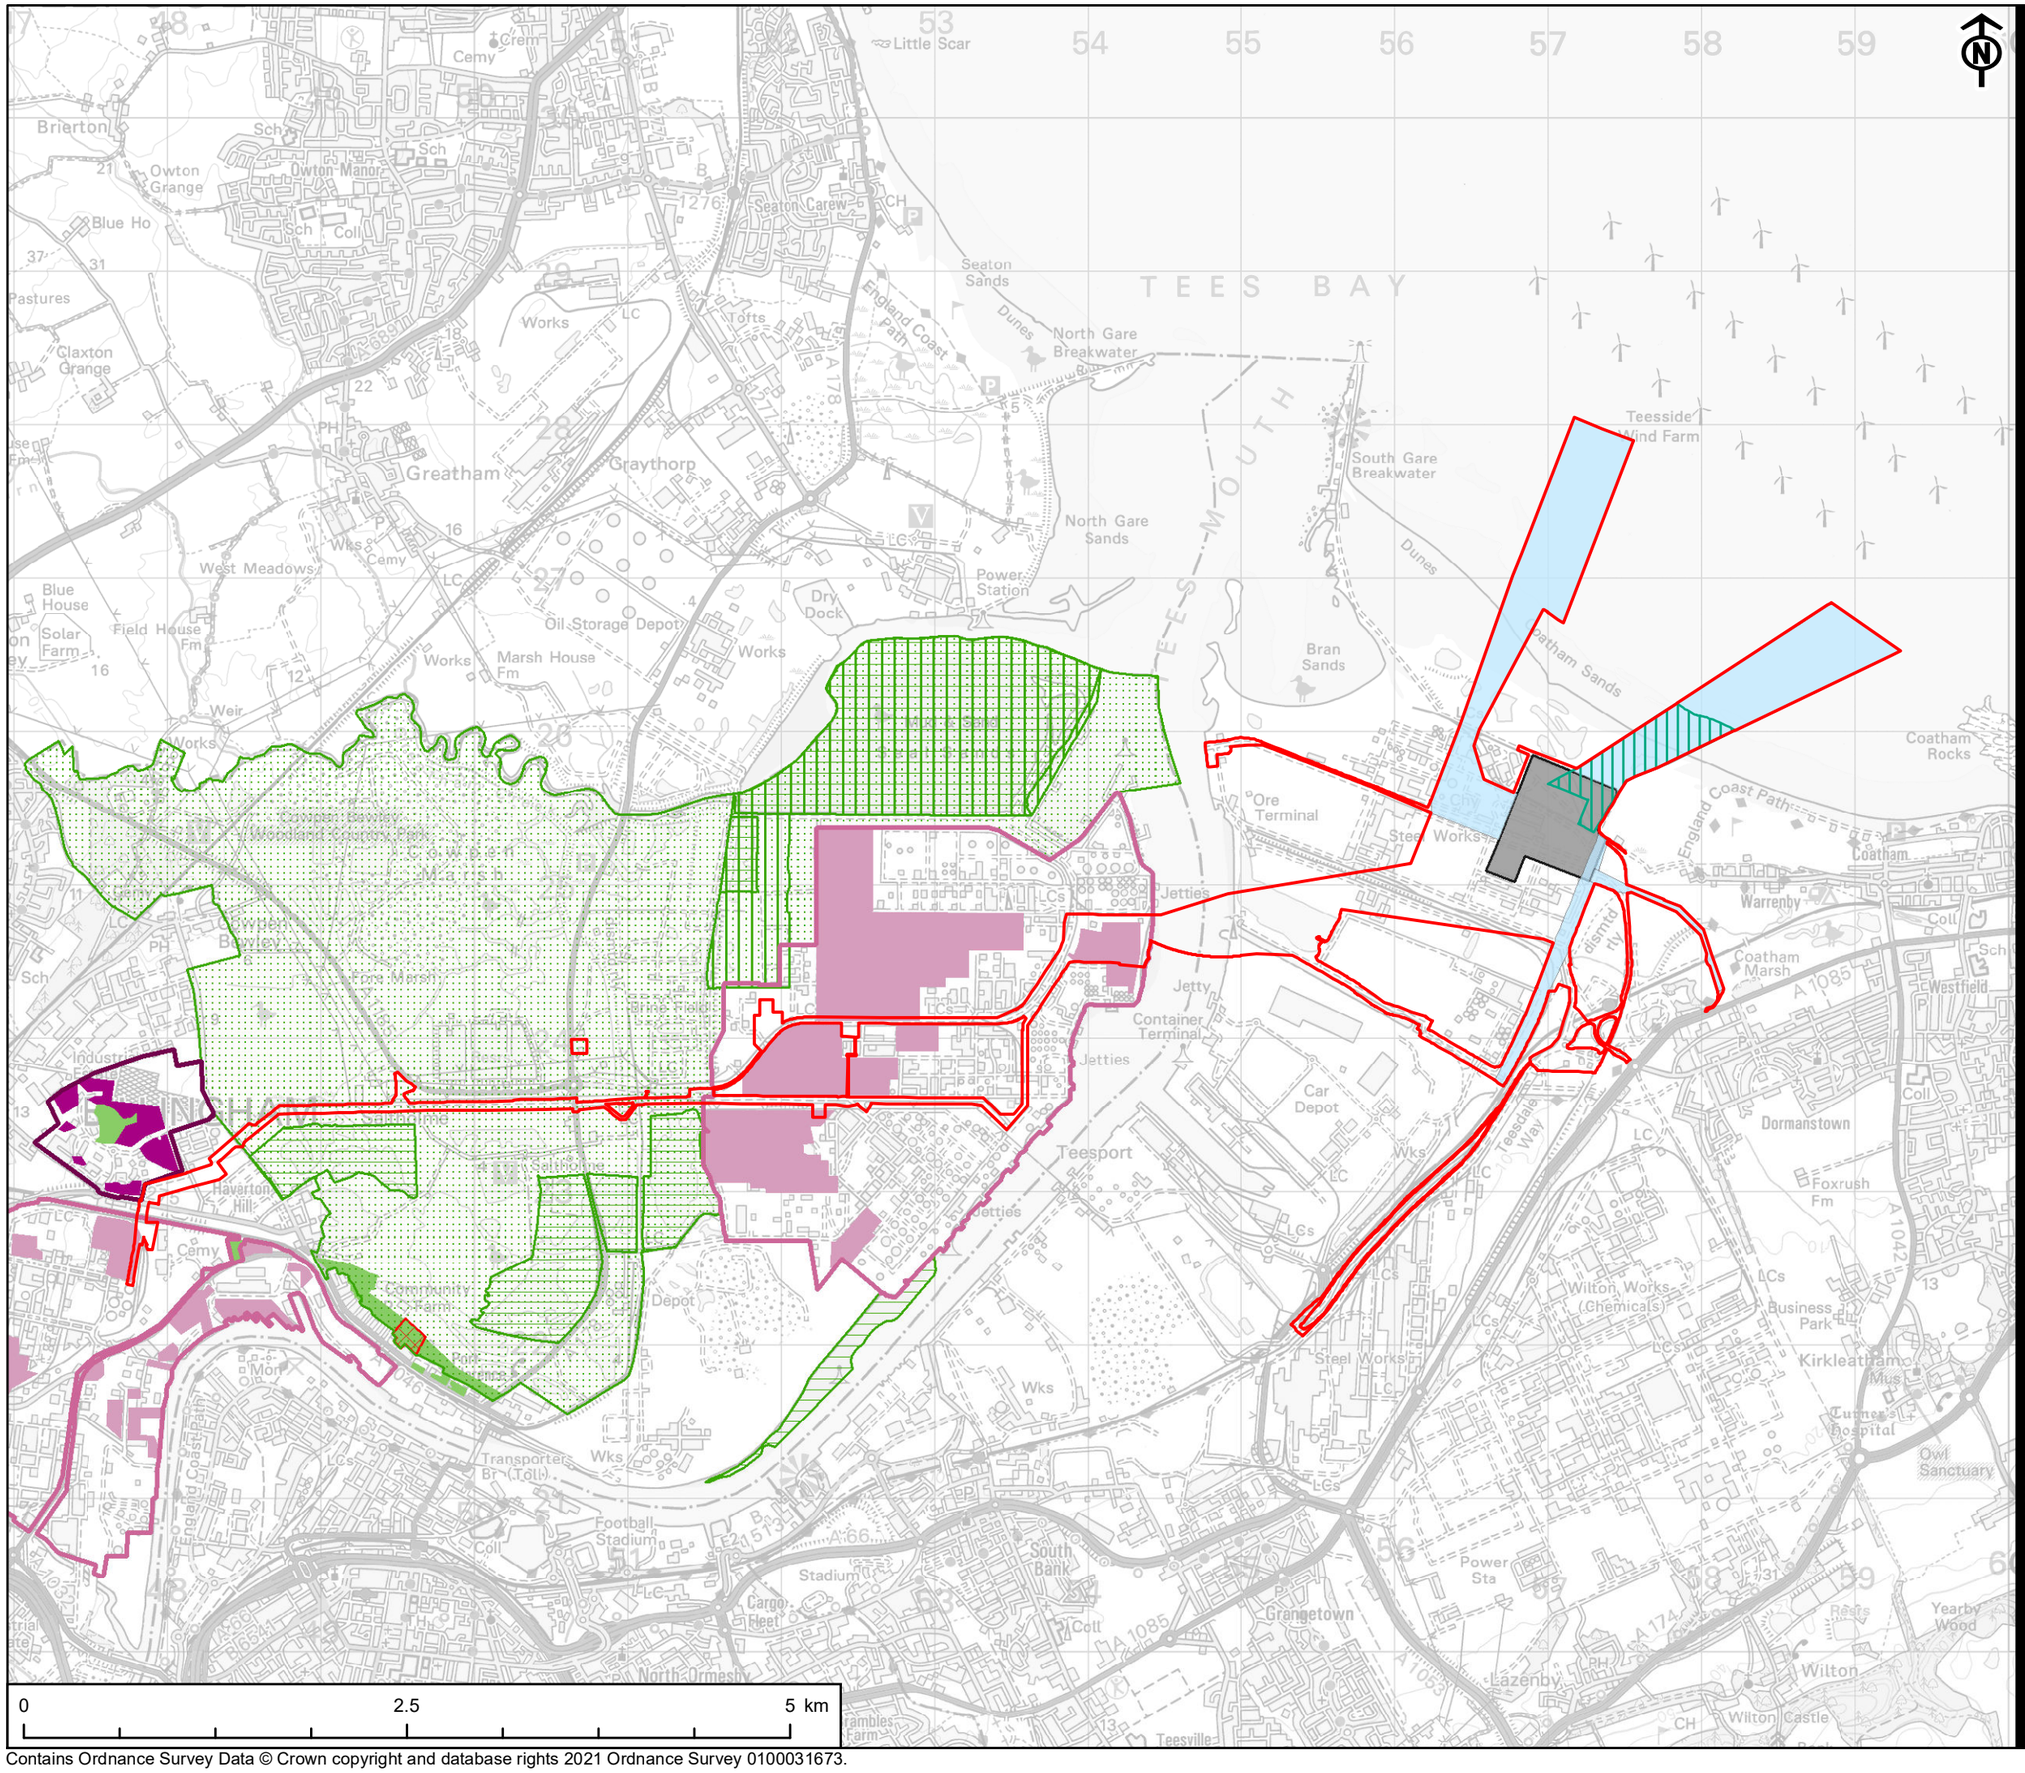

Scale @ A3 1:40,000

Contains Ordnance Survey Data © Crown copyright and database rights 2021 Ordnance Survey 0100031673.

This drawing has been produced for the use of AECOMs client. It may not be used, modified or relied upon by third parties, except as agreed by AECOM or as required by law. AECOM accepts no responsibility, and denies any liability whatsoever, to any party that uses or relies upon this drawing without AECOMs express written consent.
All dimensions are indicative and in metres unless otherwise noted. Do not scale this document.

AECOM

PROJECT
NET ZERO TEESSIDE PROJECT

Net Zero Teesside

APPLICANTS
NZT POWER LTD. AND NZNS STORAGE LTD.

KEY
- Site Boundary
- Power, Capture and Compressor Site
- Water Connection Corridors
- CO_2 Export Pipeline

Stockton-on-Tees Local Plan
- Specialist Employment Allocations - SD4 EG4
- Specialist Use Locations - SD4 EG4
- General Employment Allocations - SD4 EG1
- General Employment Locations - SD4 EG1
- Playing Fields - TI2
- Countryside - SD3 SD4 SD5
- Open Space - SD5 ENV6
- Internationally Designated Sites (SPA and Ramsar) - SD5 ENV5
- Nationally Designated Sites (SSSI) - SD5 ENV5

TITLE
FIGURE 10-21
STOCKTON-ON-TEES LOCAL PLAN

REFERENCE
NZT_210430_ES_10-21_v1

SHEET NUMBER	DATE
1 of 1	30/04/2021