Project Management Initials: RL Designer: LC Checked: AR Approved: AC

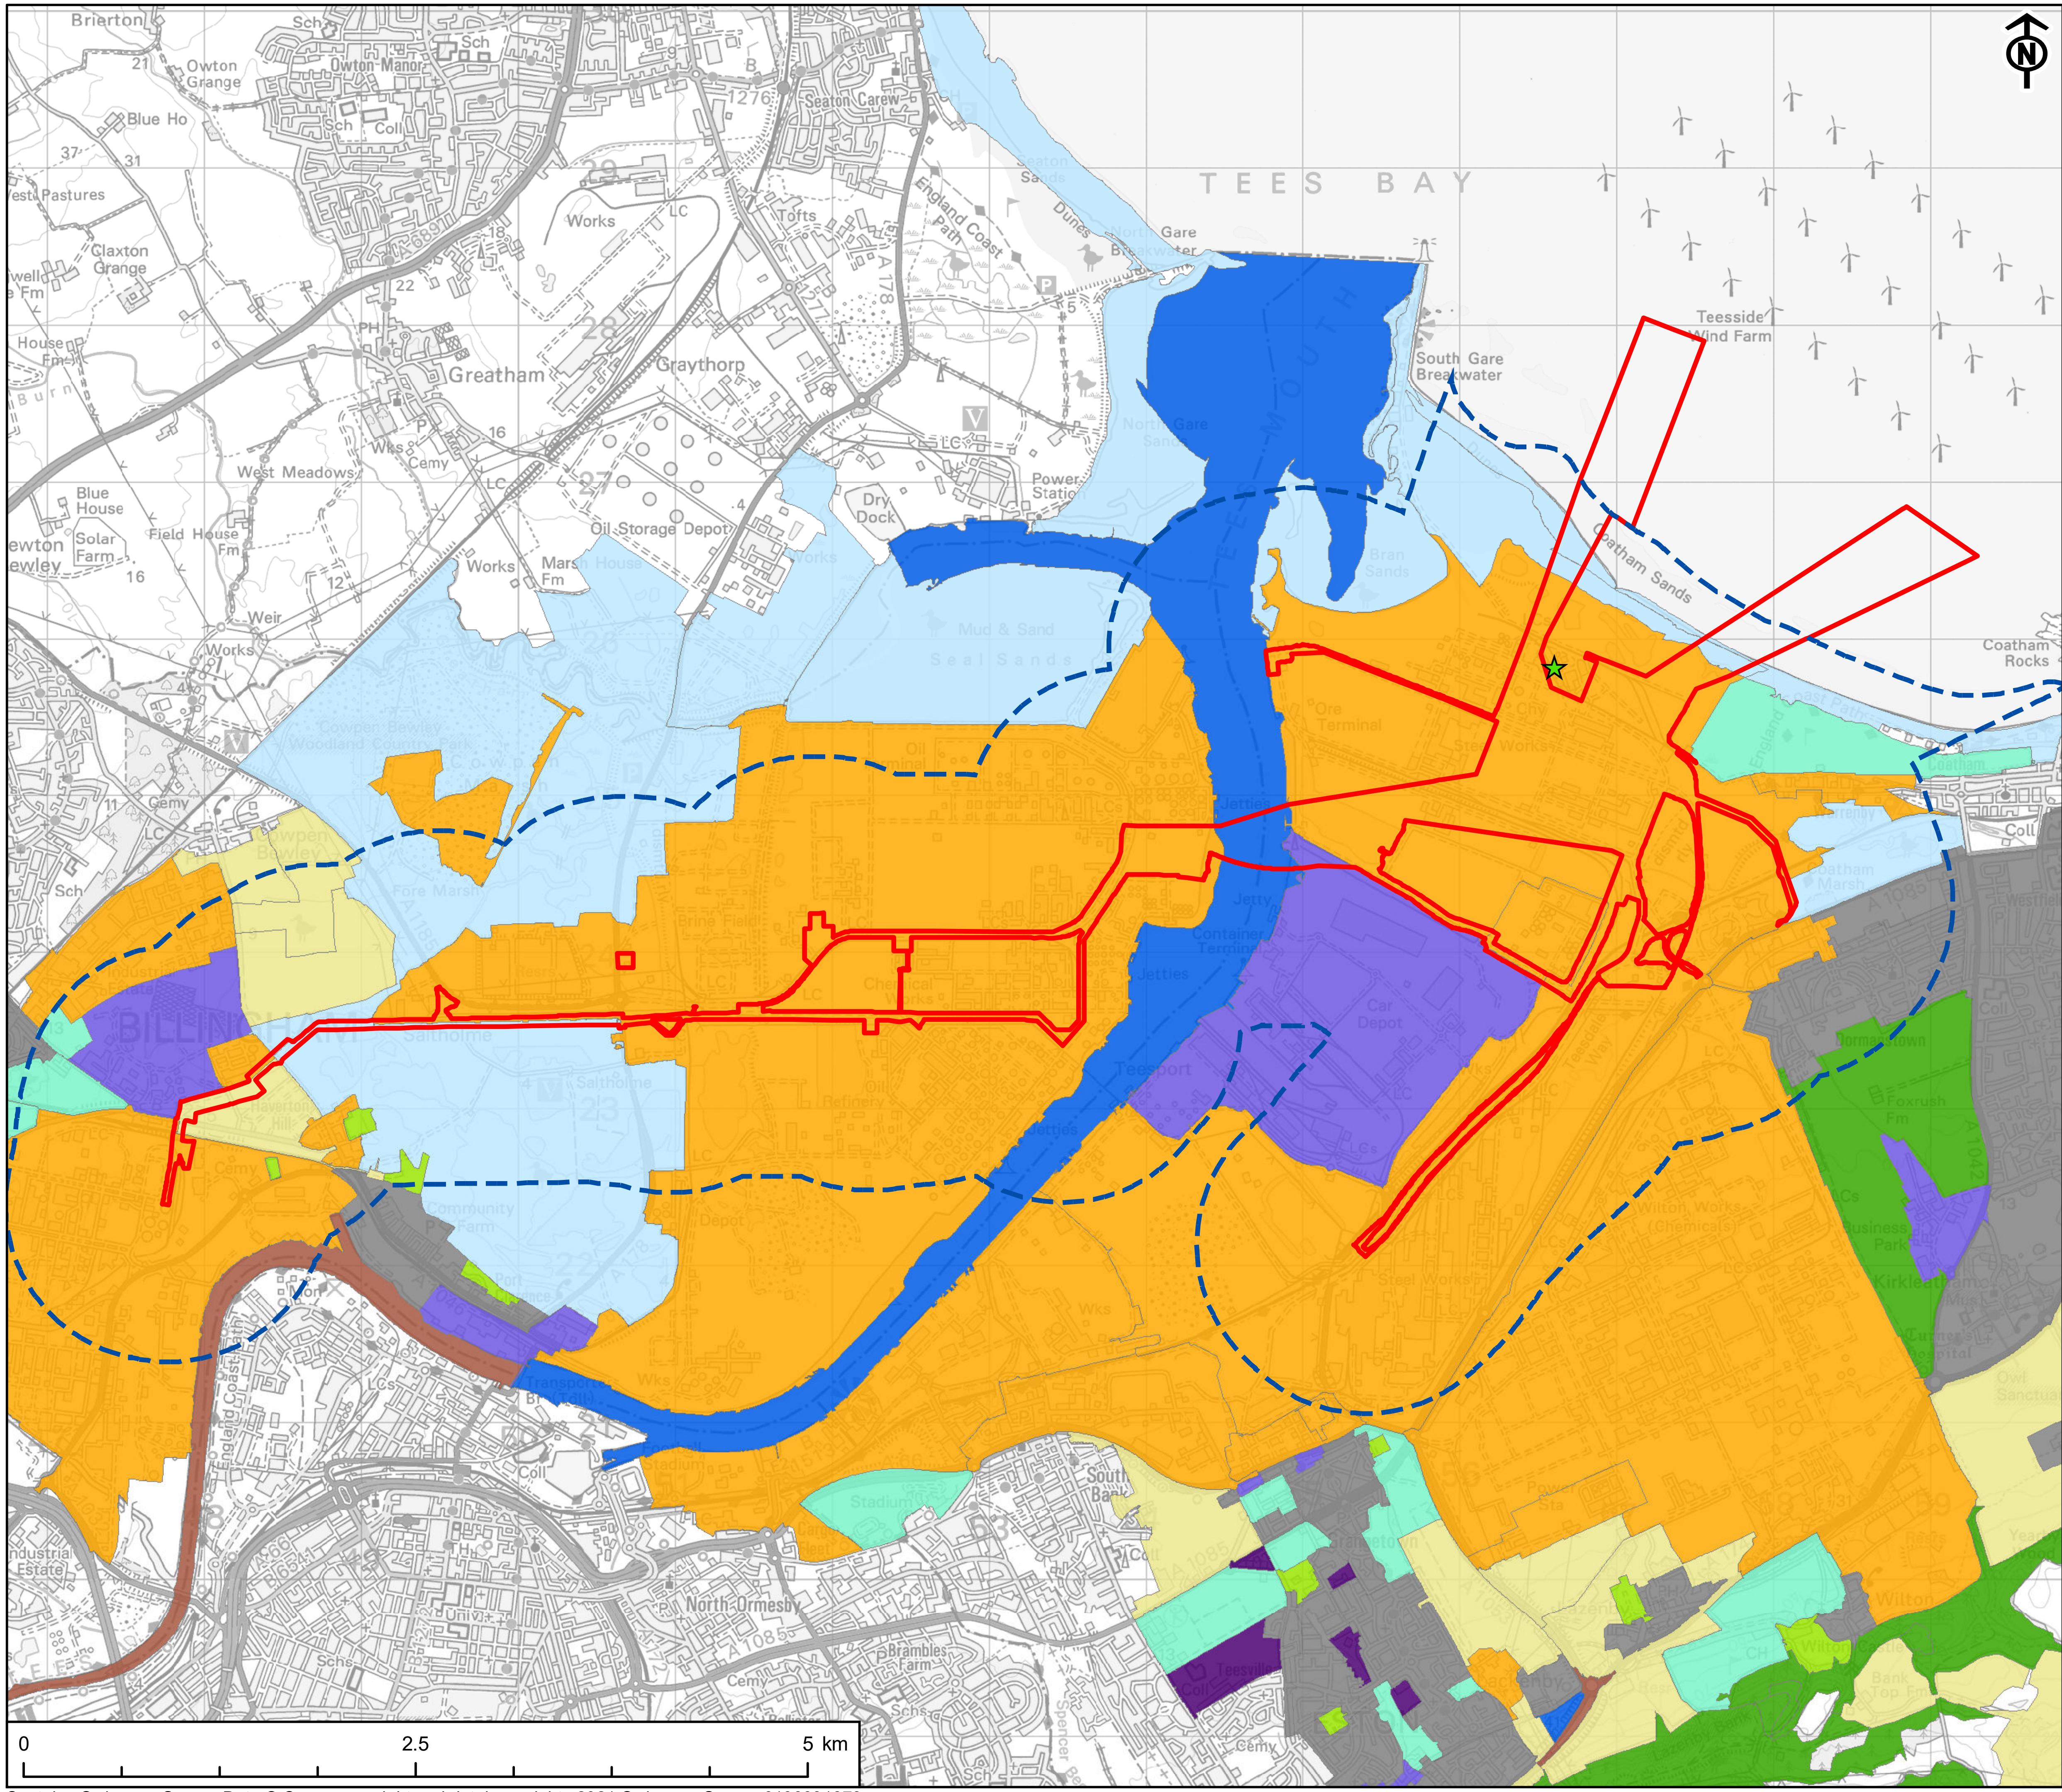

Scale @ A3 1:40,000

Contains Ordnance Survey Data © Crown copyright and database rights 2021 Ordnance Survey 0100031673.

This drawing has been produced for the use of AECOMs client. It may not be used, modified or relied uon by third parties, except as agreed by AECOM or as required by law. AECOM accepts no responsibility, and denies any liability whatsoever, to any party that uses or relies upon this drawing without AECOMs express written consent.
All dimensions are indicative and in metres unless otherwise noted. Do not scale this document.

AECOM

PROJECT

NET ZERO TEESSIDE PROJECT

Net Zero Teesside

APPLICANTS

NZT POWER LTD. AND NZNS STORAGE LTD.

KEY

- Site Boundary
- 1km Study Area
- Blast Furnace Location

Historic Landscape Character

- Coastal
- Commercial
- Communications
- Designed landscape
- Enclosed land
- Industrial
- Institutional
- Recreational
- Settlement
- Water
- Woodland

TITLE

FIGURE 18-3
HISTORIC LANDSCAPE CHARACTER

REFERENCE

NZT_210506_ES_18-3_v1

SHEET NUMBER	DATE
1 of 1	06/05/21