DRG No. PB1586-SK713

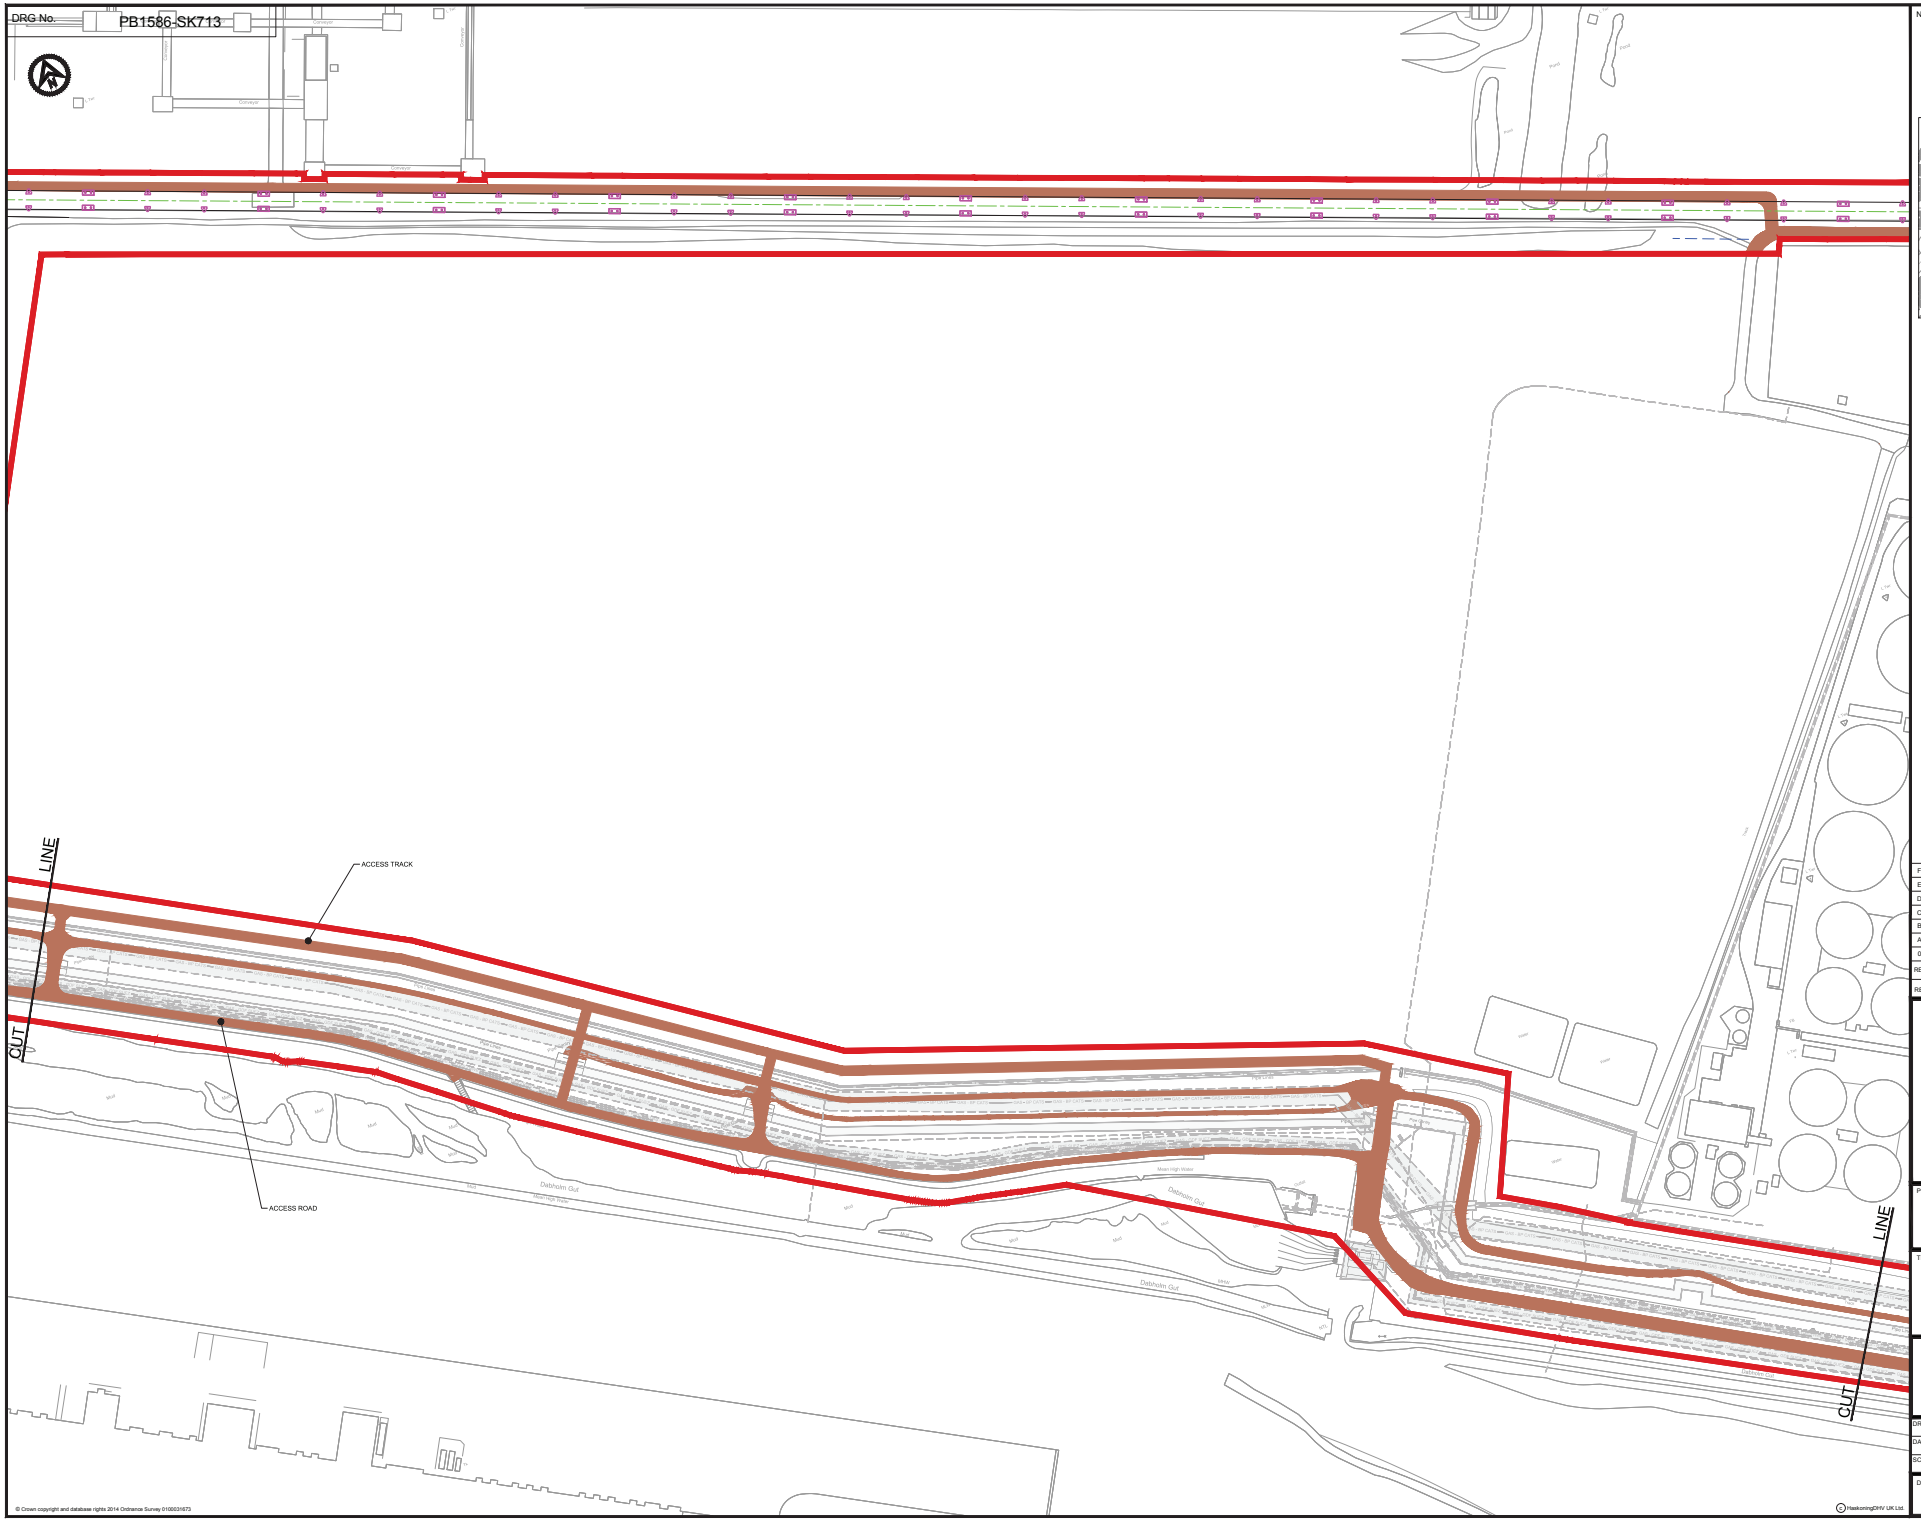

NOTES

1. FOR ABOVE GROUND PIPES SEE DRAWINGS PB1586-SK490 TO PB1586-SK497 AND PB1586-SK1040 TO PB1586-SK1046.

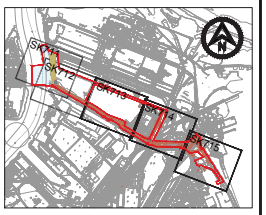

KEY PLAN

LEGEND

- ORDER LIMITS
- QUAYSIDE (ENGINEERING FILL)
- DREDGED AREA
- DREDGED SIDE SLOPES
- EXTENT OF BERTH POCKET
- TRANSFER TOWER
- SURGE BINS
- CONVEYORS AT THE QUAY
- QUAY STRUCTURE
- SECTION MARKER
- ROADS
- ADMINISTRATIVE AREAS ETC.
- TYPE 3 - OPEN CONVEYOR - 2 LEGS
- TYPE 4 - OVAL ENCLOSED CONVEYOR - 2 LEGS
- HARDSTAND AREA
- WALKWAYS
- CONVEYOR FOUNDATION LOCATIONS INDICATIVE ONLY
- EXISTING BUILDING
- CROWN ESTATES LANDOWNERSHIP BOUNDARY

REV	DATE	DESCRIPTION	BY	CHK	APP
F	19/03/15	PLANNING ISSUE	LW	DGB	RP
E	16/03/15	PLANNING ISSUE	LW	DGB	RP
D	11/03/15	PLANNING ISSUE	CH	MH	RP
C	09/03/15	PLANNING ISSUE	TF	SRS	RP
B	04/03/15	PLANNING ISSUE	TF	SRS	RP
A	27/02/15	PLANNING ISSUE	TF	SRS	RP
0	13/02/15	PLANNING ISSUE	TF	SRS	RP

REVISIONS

YORKPOTASH
A Sirius Minerals Project

PROJECT
YORK POTASH

TITLE
THE YORK POTASH
HARBOUR FACILITIES ORDER 201X
LAYOUT PLANS (GROUND LEVEL)
NORTHERN ROUTE SHEET 3
REGULATION 5 (2)(o)
DOCUMENT 3.2D

HASKONINGDHV UK LTD
MARITIME & WATERWAYS
Marlborough House
Marlborough Crescent
Newcastle upon Tyne NE1 4EE
+44 (0) 191 211 1300 Telephone
+44 (0) 191 211 1313 Fax
info@newcastle.royalhaskoning.com E-mail
www.royalhaskoningdhv.com Internet

DRAWN	TF	CHECKED	SRS	PASSED	RP
DATE	FEB '15	CLIENT'S REF.			
SCALE AT A0	1:1000	AUTOCAD REF.	PB1586-SK710-715.dwg		

DRAWING No. PB1586-SK713

REVISION F

© Crown copyright and database rights 2014 Ordnance Survey 0100031673

© HaskoningDHV UK Ltd.