PC1084-RHD-SB-DN-DR-C-1387

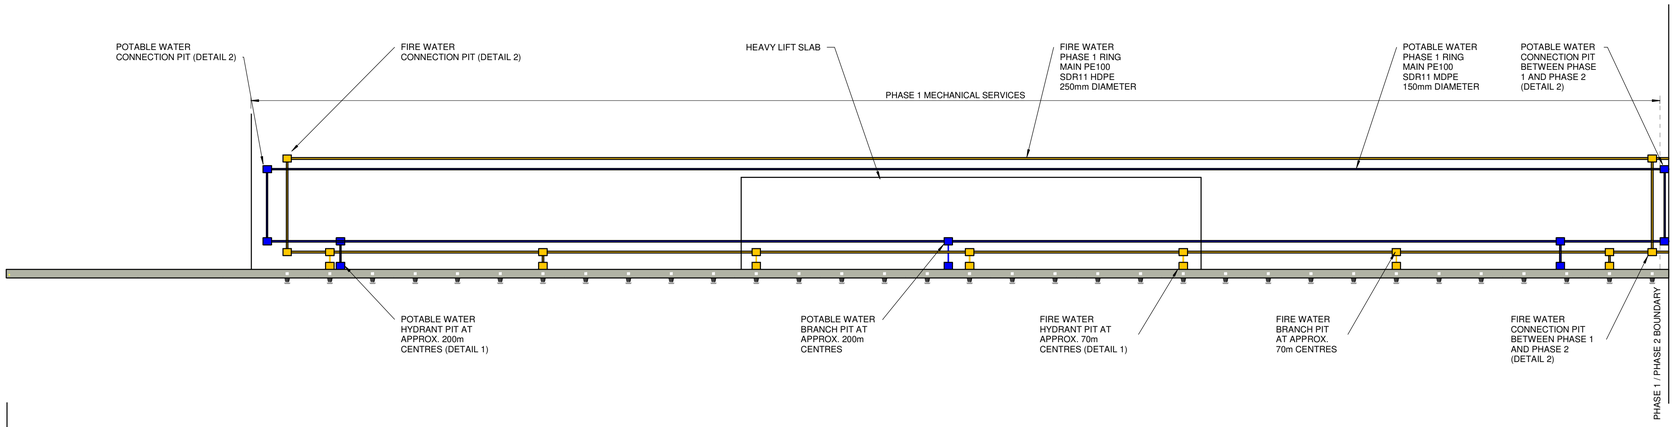

MECHANICAL SERVICES PHASE 1

1 : 1000

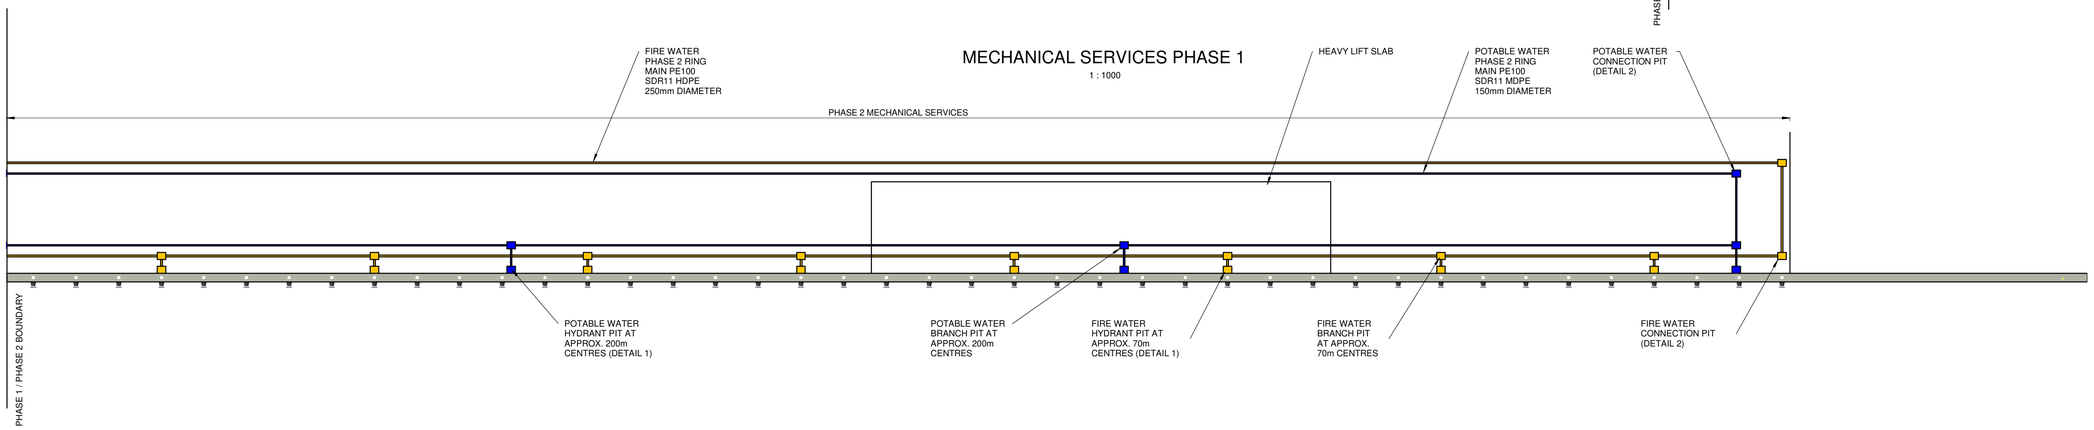

MECHANICAL SERVICES PHASE 2

1 : 1000

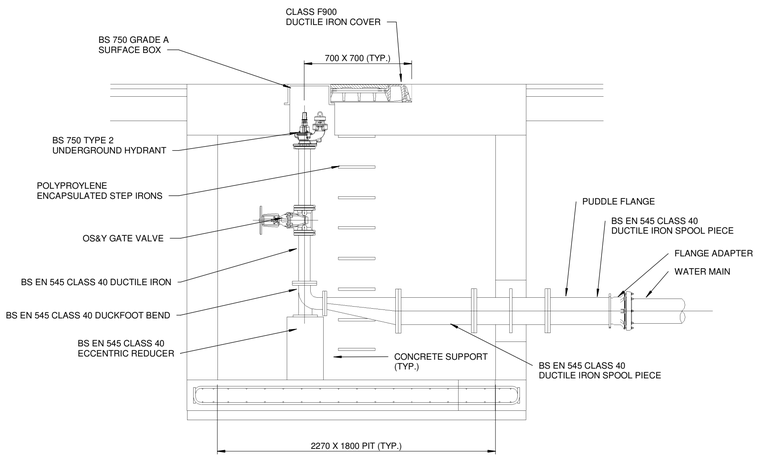

DETAIL 1 - INDICATIVE SECTION THROUGH QUAYSIDE WATER HYDRANT PIT

SCALE 1 : 25

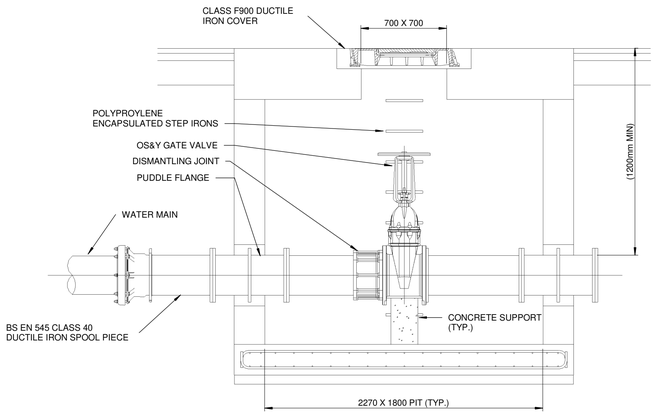

DETAIL 2 - INDICATIVE SECTION THROUGH BATTERY LIMIT CONNECTION PIT

SCALE 1 : 25

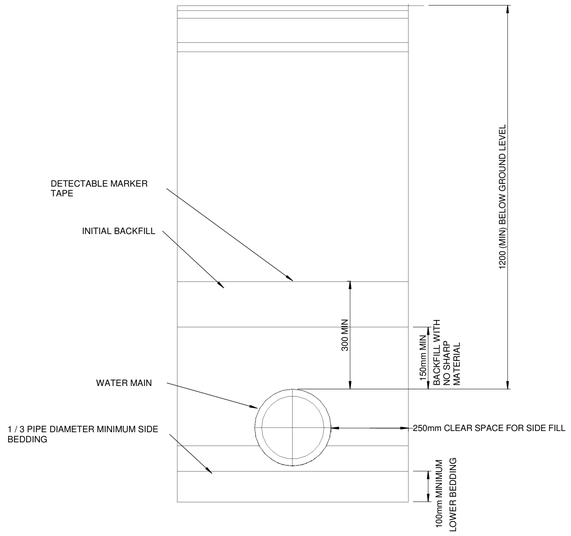

DETAIL 3 - INDICATIVE SECTION THROUGH BURIED PIPE

SCALE 1 : 10

NOTES

1. ALL DIMENSIONS ARE IN MILLIMETRES UNLESS NOTED OTHERWISE
2. ALL LEVELS ARE IN METRES RELATIVE TO CHART DATUM (mCD) UNLESS NOTED OTHERWISE

KEY:

- POTABLE WATER
- FIRE WATER

REV	DATE	DESCRIPTION	DRW	CHK	APR
P01	24.08.20	FOR REVIEW AND COMMENT	CH	CF	TJR

REVISIONS

CLIENT

South Tees Development Corporation

PROJECT

TEES STUDY

TITLE

CONCEPT DESIGN
MECHANICAL SERVICE
LAYOUT AND TYPICAL DETAILS

Burns House, Harlands Road
Haywards Heath RH16 1PG
Tel: +44 (0)1444 458551
Email: info@rhdhv.com
Website: www.royalhaskoningdhv.com

Royal HaskoningDHV
Enhancing Society Together

DRAWN	CH	CHECKED	CF	APPROVED	TJR
DATE	24/08/20	SCALE AT A1	As indicated	REF.	

DRAWING No.	SUITABILITY	REVISION
PC1084-RHD-SB-DN-DR-C-1387	S3	P01

© Royal HaskoningDHV UK Ltd.