DO NOT SCALE

Millimetres 100 10 0

NOTE:

1. ALL BUILDINGS, STRUCTURES AND ASSOCIATED PLANT TO BE DEMOLISHED WITHIN EACH AREA SHOWN.



REDCAR COKE OVENS BY-PRODUCTS



BLAST FURNACE AND COKE OVEN GAS HOLDERS



BLAST FURNACE AND SLAG BAYS



BLAST FURNACE AND STOVES



AREA WORKSHOPS, STORES AND OFFICES



STOCKHOUSES AND CONVEYORS



REDCAR COKE OVENS BATTERY



COGM AND HFO PIPELINES AND GANTRIES



SINTER PLANT



COAL HANDLING CONVEYORS AND BUNKERS





STACKER 14



SINTER PLANT MAIN CHIMNEY

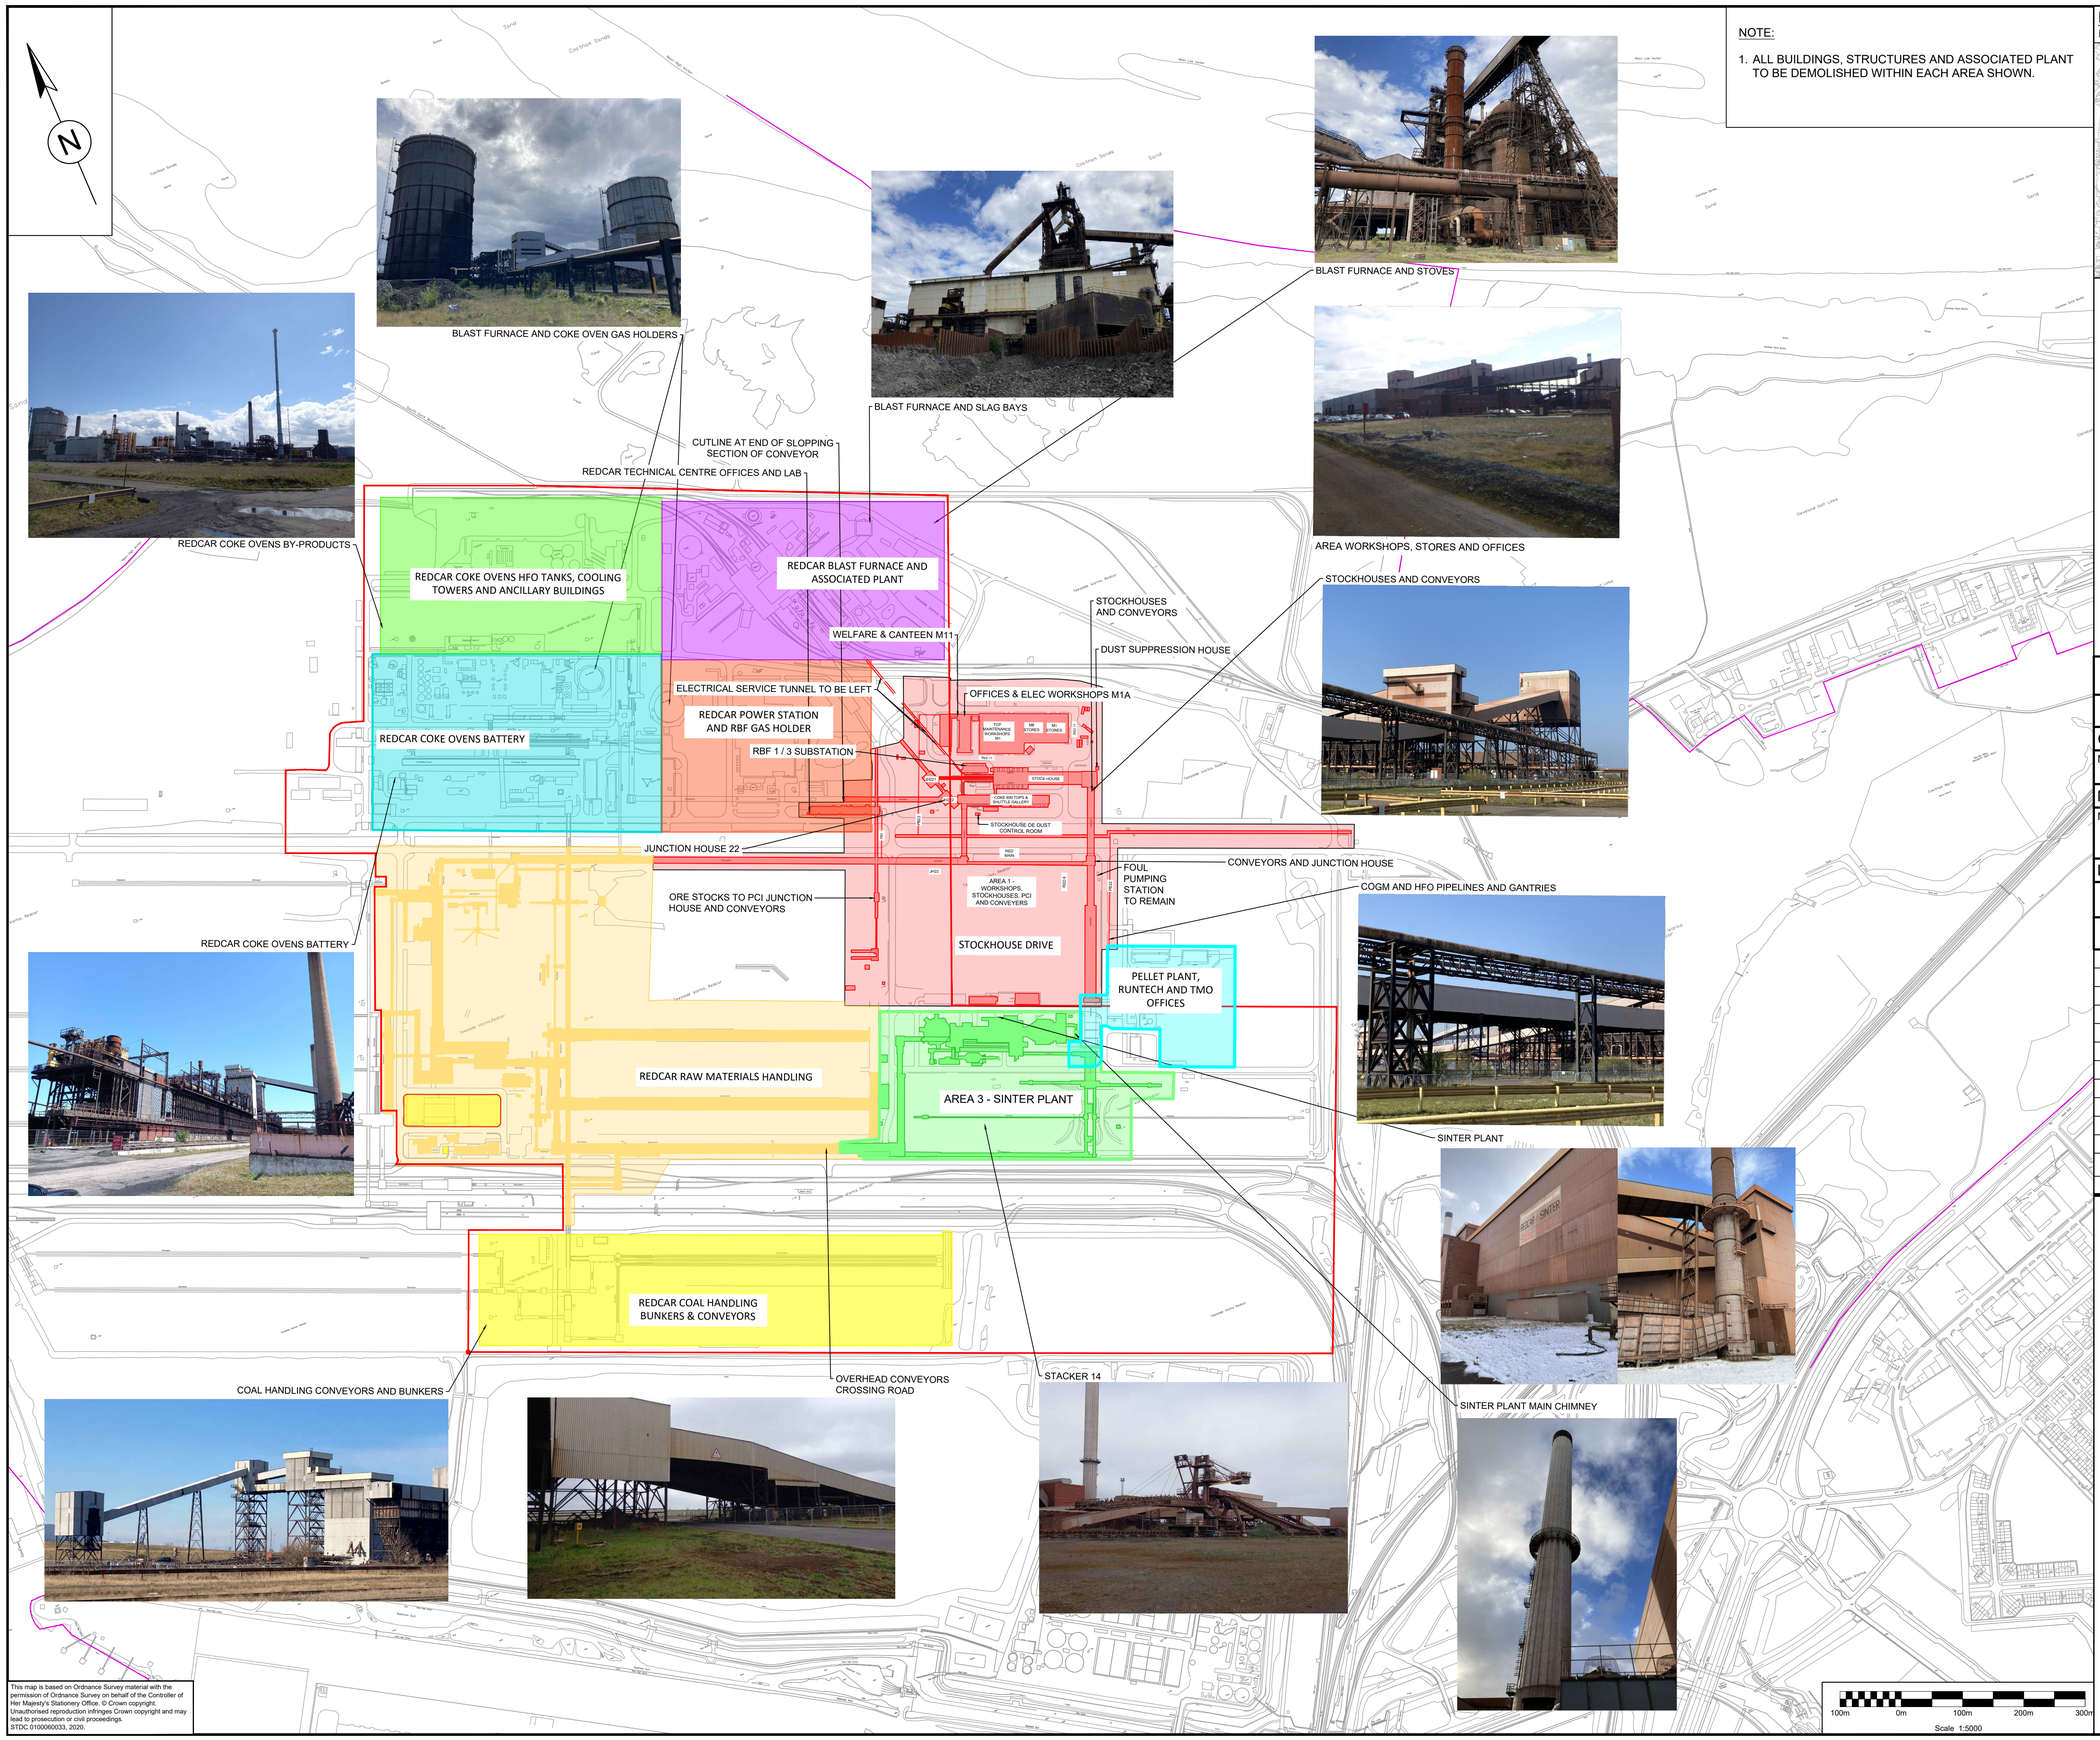


This map is based on Ordnance Survey material with the permission of Ordnance Survey on behalf of the Controller of Her Majesty's Stationery Office. © Crown copyright. Unauthorised reproduction infringes Crown copyright and may lead to prosecution or civil proceedings. STDC 0100060033, 2020.

KEY PLAN
Not to Scale

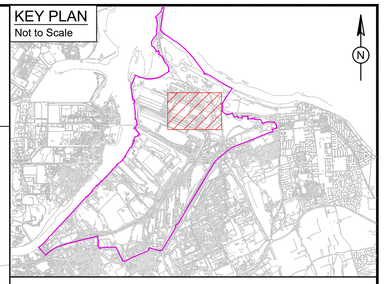


NOTES:

1. DO NOT SCALE FROM THIS DRAWING.
2. RESIDUAL ANCILLARY STRUCTURES OUTSIDE OF FORMER WORKS AREAS HAVE BEEN OMITTED FOR CLARITY.

- STDC BOUNDARY
- PROJECT SITE BOUNDARY
- PELLENT PLANT, RUNTECH AND TMO OFFICES
- REDCAR RAW MATERIALS HANDLING
- SINTER PLANT
- REDCAR COKE OVENS HFO TANKS, COOLING TOWERS AND ANCILLARY BUILDINGS
- REDCAR BLAST FURNACE AND ASSOCIATED PLANT
- REDCAR COKE OVENS BATTERY
- REDCAR POWER STATION AND RBF GAS HOLDER
- REDCAR COAL HANDLING BUNKERS & CONVEYORS
- INDICATIVE SITE LOCATION

## SAFETY, HEALTH AND ENVIRONMENTAL INFORMATION

In addition to the hazards/risks normally associated with the types of work detailed on this drawing, note the following:

### CONSTRUCTION

N/A

### MAINTENANCE/CLEANING

N/A

### DECOMMISSIONING/DEMOLITION

It is assumed that all works will be carried out by a competent contractor working, where appropriate, to an approved method statement

| Rev. | Date: | Description: | By | Chk'd | App'd |
|---|---|---|---|---|---|
| P2 | 18/01/2021 | S4.1 SUITABLE FOR TENDER ISSUE | CK | CP | TJM |
| P01 | 16/11/2020 | PRELIMINARY ISSUE | BGV | CP | TJM |

ATKINS
Nova North
11 Bressendon Place
London
SW1E 5BY
Tel: +44 (0)1372 726140
Fax: +44 (0)1372 740055
www.atkinsglobal.com

Copyright © Atkins Limited (2021)

STDC
Teesside Management Offices,
Redcar, TS10 5QW
www.southteesdc.com

South Tees Development Corporation

Project Title:

DEMOLITON CONTRACTORS FRAMEWORK
SOUTH TEES DEVELOPEMENT CORPORATION

Drawing Name:

FOUNDRY ENABLING WORKS, STOCK HOUSE DRIVE, CONVEYORS, RCO, BLAST FURNACE AND ANCILLARY BUILDINGS PRIOR APPROVAL DEMOLITIONS

| | | |
|---|---|---|
| Drawn by: | CK | Date: 18/01/2021 |
| Checked by: | CP | Date: 18/01/2021 |
| Approved by: | TJM | Date: 18/01/2021 |

| Drawing Number: | Revision: |
|---|---|
| STDC-ATK-NZT-ZZ-DR-S-0001 | P01 |

| Drawing Scale: | Suitability Code: | Page Size: |
|---|---|---|
| 1:5000 | S3 | A1 |