DO NOT SCALE

Millimetres 0 10 100

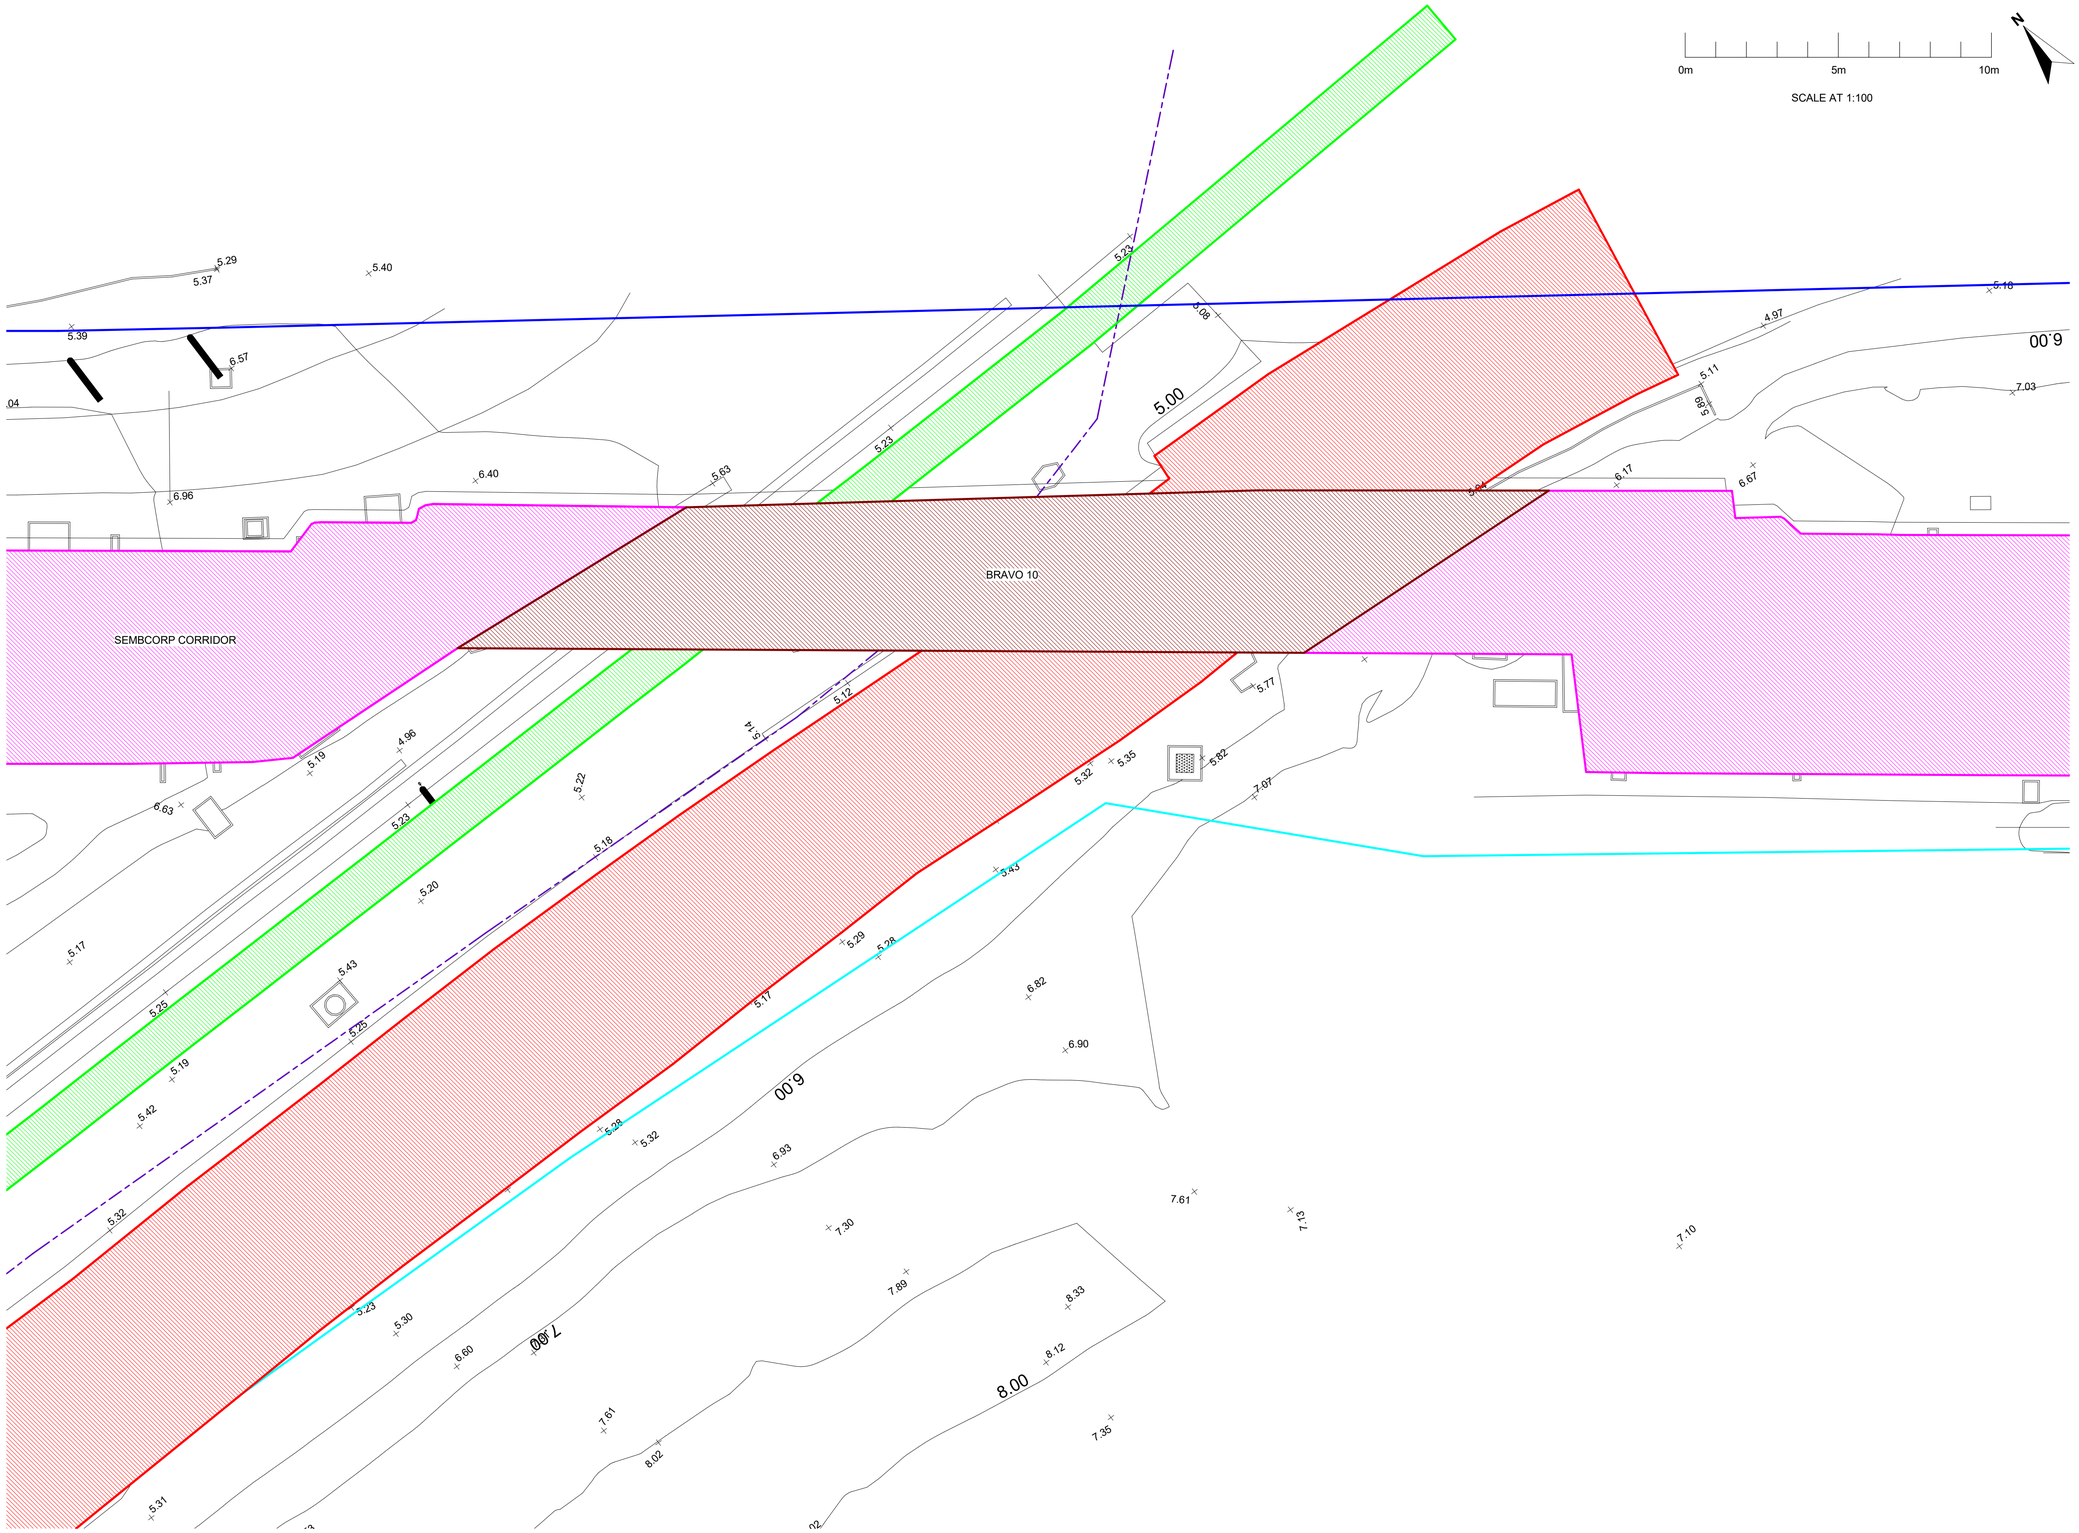

1 BRAVO 10 PIPEBRIDGE CULVERT CURRENT
0100 SCALE 1 : 100

This map is based on Ordnance Survey material with the permission of Ordnance Survey on behalf of the Controller of Her Majesty's Stationery Office. © Crown copyright. Unauthorised reproduction infringes Crown copyright and may lead to prosecution or civil proceedings.
STDC 0100060033, 2020.

KEY:

- BT OPENREACH
- DISUSED BRITISH STEEL RAILWAY LINE
- EDGE OF ROAD
- PIPEBRIDGE BOUNDARY LINE
- SEMBCORP CORRIDOR
- WATER MAINS
- LAND OWNERSHIP BOUNDARY

NOTES:

1. OTHER SERVICES MAY BE PRESENT. SERVICES TO BE CONFIRMED BY TRIAL EXCAVATION

2. TROUGHED CONCRETE UNITS ALONGSIDE THE RAILWAY MAY CONTAIN POWER/SIGNALLING CABLES.

3. LOCAL TOPOGRAPHICAL SURVEY, ALIGNED WITH NATIONAL GRID TO BE CARRIED OUT TO CONFIRM ALL CURRENT FEATURES INCLUDING LEVELS AND ALIGNMENT OF EMBANKMENTS , ROADS, SERVICES,SIGNAGE AND VEGETATION.

4. GEOTECHNICAL INVESTIGATION TO BE CARRIED OUT TO CONFIRM THE NATURE OF HISTORIC FILL AND SUB-SOILS INCLUDING HISTORIC CONTAMINATION AND GROUND WATER LEVELS.

5. THIS DRAWING TO BE READ IN CONJUCTION WITH DRAWING NUMBERS STDC-ATK-SBK-XX-DR-SE-0101, STDC-ATK-SBK-XX-DR-SE-0102, STDC-ATK-SBK-XX-DR-SE-0103 AND STDC-ATK-SBK-XX-DR-SE-0104

6. DIMENSIONS IN MILLIMETERS, LEVELS IN METRES. ALL DIMENSION APPROXIMATE AT THIS STAGE PENDING SITE SPECIFIC TOPO SURVEY.

Rev.	Date	Description	By	Chk'd	App'd
P03	16.08.2021	SCALE AMENDED	TF	AG	SA
P02	17.06.2021	ISSUED FOR PLANNING	TF	AG	SA
P01	04.06.2021	ISSUED FOR COMMENT	TF	AG	SA

STDC
Teesside Management Offices,
Redcar, TS10 5QW.
www.southteesdc.com

South Tees Development Corporation

Project Title:

DEMOLITION CONTRACTORS FRAMEWORK
SOUTH TEES DEVELOPMENT CORPORATION

Drawing Name:

BRAVO 10 PIPEBRIDGE CULVERT CURRENT GA

Drawn by: TF Date: 17.06.2021
Checked by: AG Date: 17.06.2021
Approved by: SA Date: 17.06.2021

Drawing Number: STDC-ATK-SBK-XX-DR-SE-0100
Revision: P03

Drawing Scale: 1 : 100
Page Size: A1

Atkins Project Number: 5201084