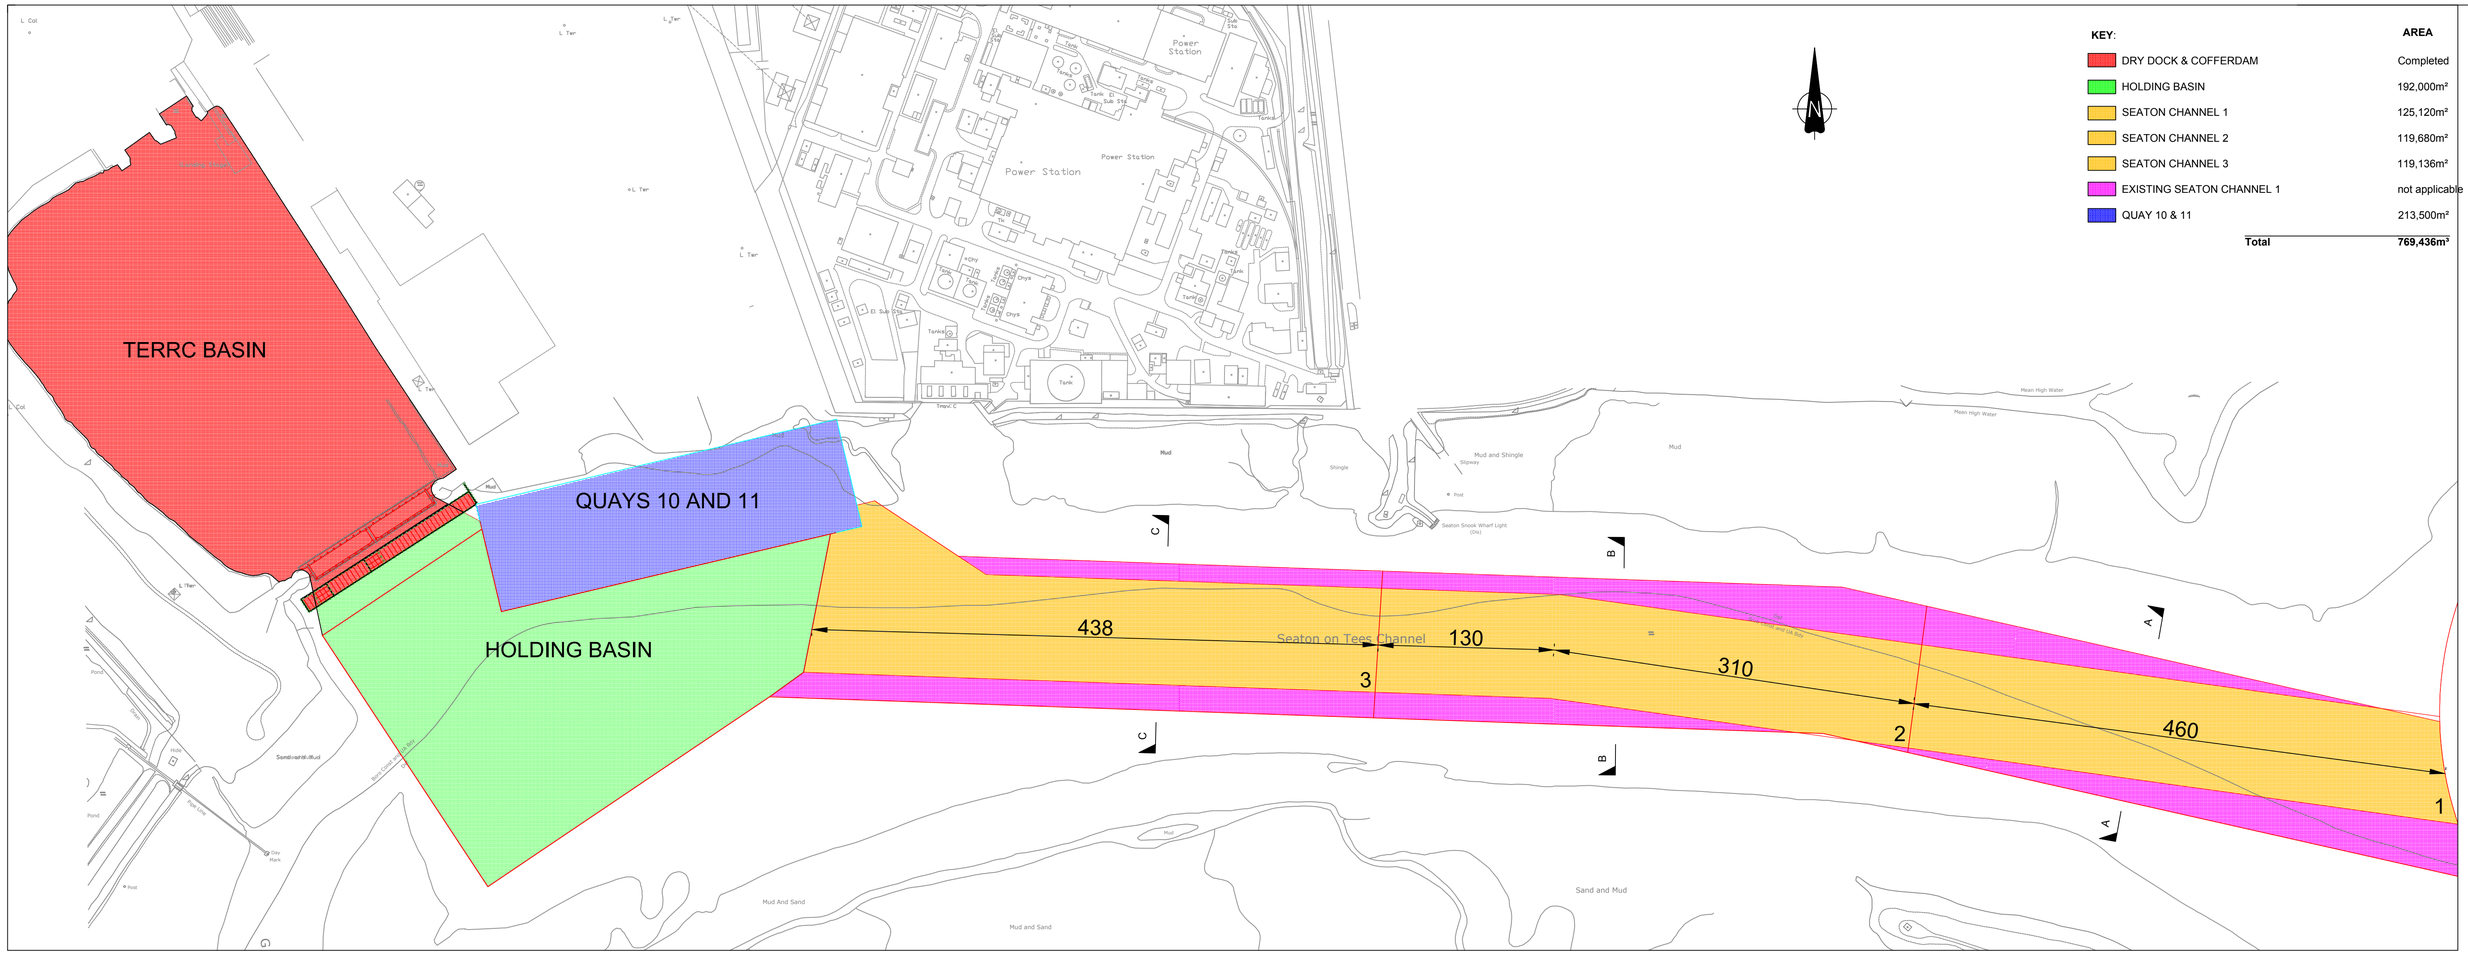

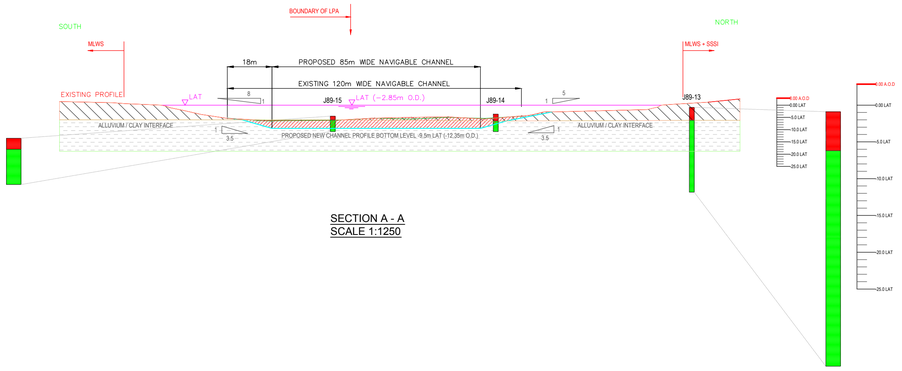

SECTION A - A
SCALE 1:1250

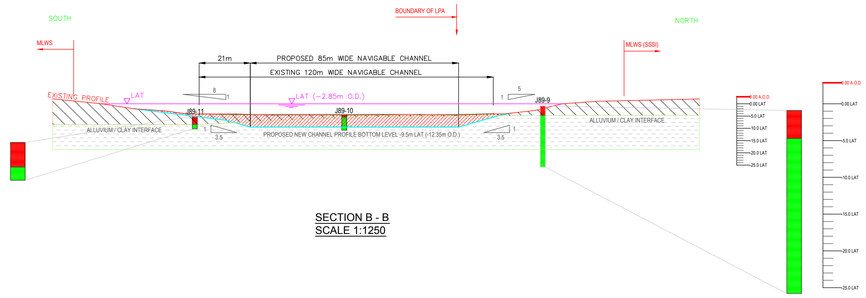

SECTION B - B
SCALE 1:1250

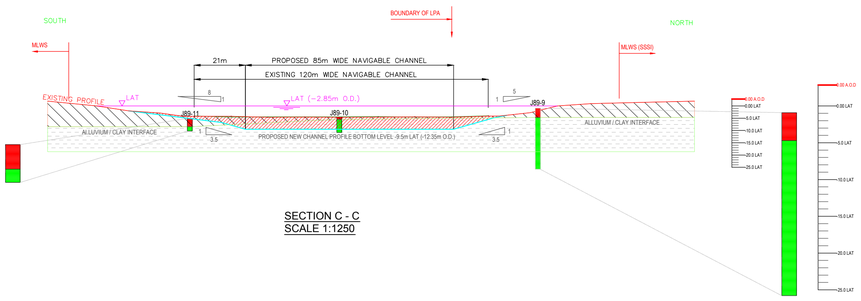

SECTION C - C
SCALE 1:1250

SEATON CHANNEL DREDGE VOLUMES						
	A - A		B - B		C - C	
DEPTHS (m CD)		VOLUME (m³)		VOLUME (m³)		VOLUME (m³)
6.3 to 9.5		125,120		119,680		119,136
COMBINED TOTAL	363,936m³					

HOLDING BASIN DREDGE VOLUMES			
EXISTING DEPTH (m CD)	PROPOSED DEPTH (m CD)	AREA (m²)	VOLUME (m³)
6.5000	9.5	63928	192000

Rev.	Date	Comments	Drn	Chk	App
A	22/07/2015	For Approval	JNH	CH	CH

ABLE UK Limited
ABLE House
Billingham Reach Industrial Estate
Teesside, TS23 1PX
United Kingdom
Tel: +44(0)1642 806080
Fax: +44(0)1642 655655

Project:
ABLE Seaton Channel

Client:
ABLE UK Limited

Drawing Title:
Dredge Volumes 2015

FOR APPROVAL

Scale:	Drawn By	Checked By	Approved By
As Shown @A1	J Horsman	C Harrison	C Harrison
Date:	22/07/2015	22/07/2015	22/07/2015

Drawing No: ASC-001-00007
Revision: A